BUREAU OF RECLAMATION

AUTOCAD

ARIZONA PROJECTS OFFICE

BY	DATE	FEATURE
MONTGOMERY	12-3-86	SGA -3

30	T 3 S	R 9 E	G.S.R.M.
SECTION	TOWNSHIP	RANGE	

ARIZONA STATE PLANE COORDINATES CENTRAL ZONE

GRID FACTOR 0.999848 MEAN ELEVATION 1550

FIELD BOOKS 330-344.05.25.01.08-2 and 6

DIN# 62427-1

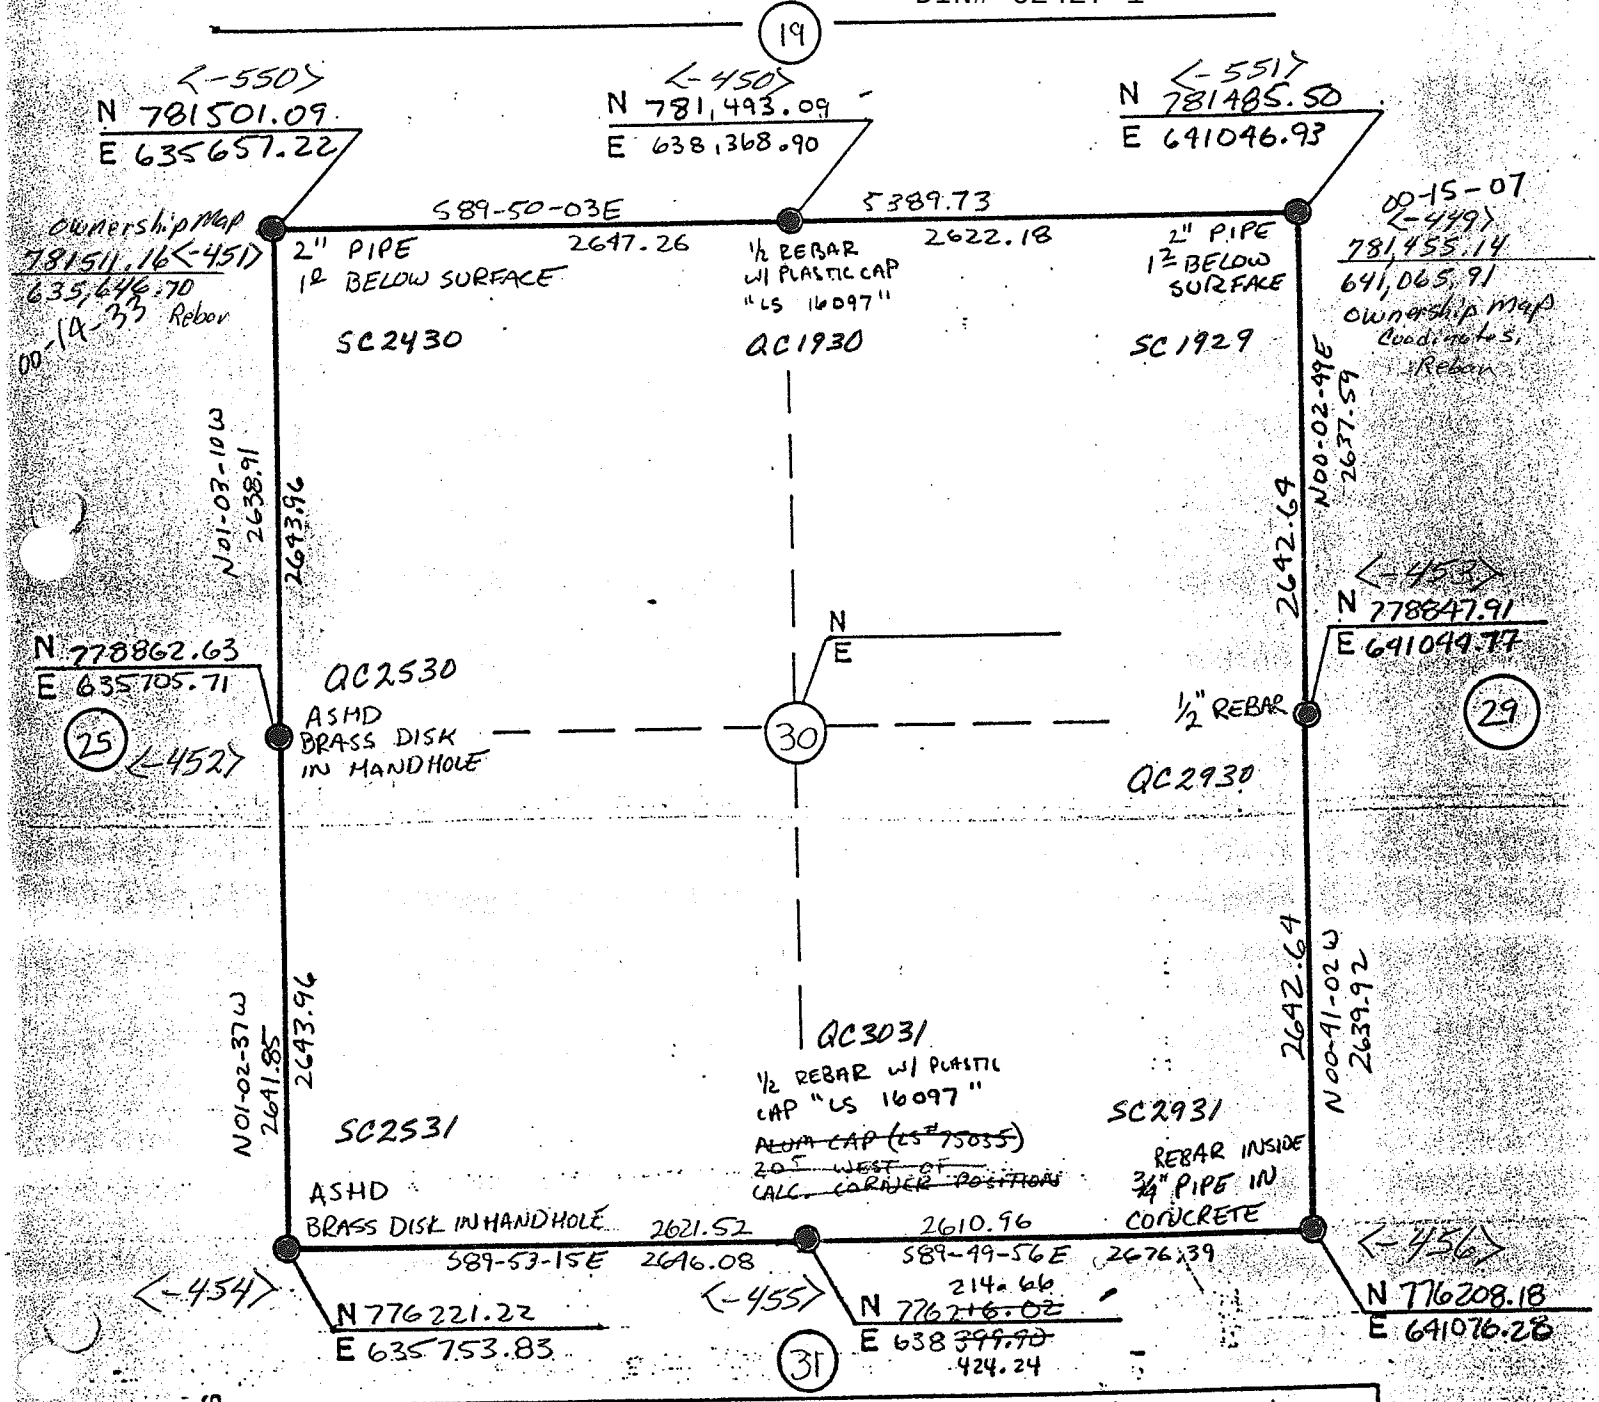

REVISIONS	
12-3-86	NW & NE CORNERS WERE RESURVEYED AND TIED OUT
3-5-87	ADD N 1/4 CORNER, RETIES SOUTH 1/4 OF SEC 30

ALL BEARINGS AND DISTANCES ARE GRID