BUREAU OF RECLAMATION

ARIZONA PROJECTS OFFICE

DIN# 62450-1

BY	DATE	FEATURE
Rieck	12-21-86	Salt Gila Aqueduct Reach-4

16 SECTION — 4S TOWNSHIP — 10E RANGE — G.S.R.M.

ARIZONA STATE PLANE COORDINATES Central ZONE

GRID FACTOR 0.999863 MEAN ELEVATION 1645

FIELD BOOKS 330-344-05.26.01.08-5

330-344-01.03.07.07-1 * Aerial Tie

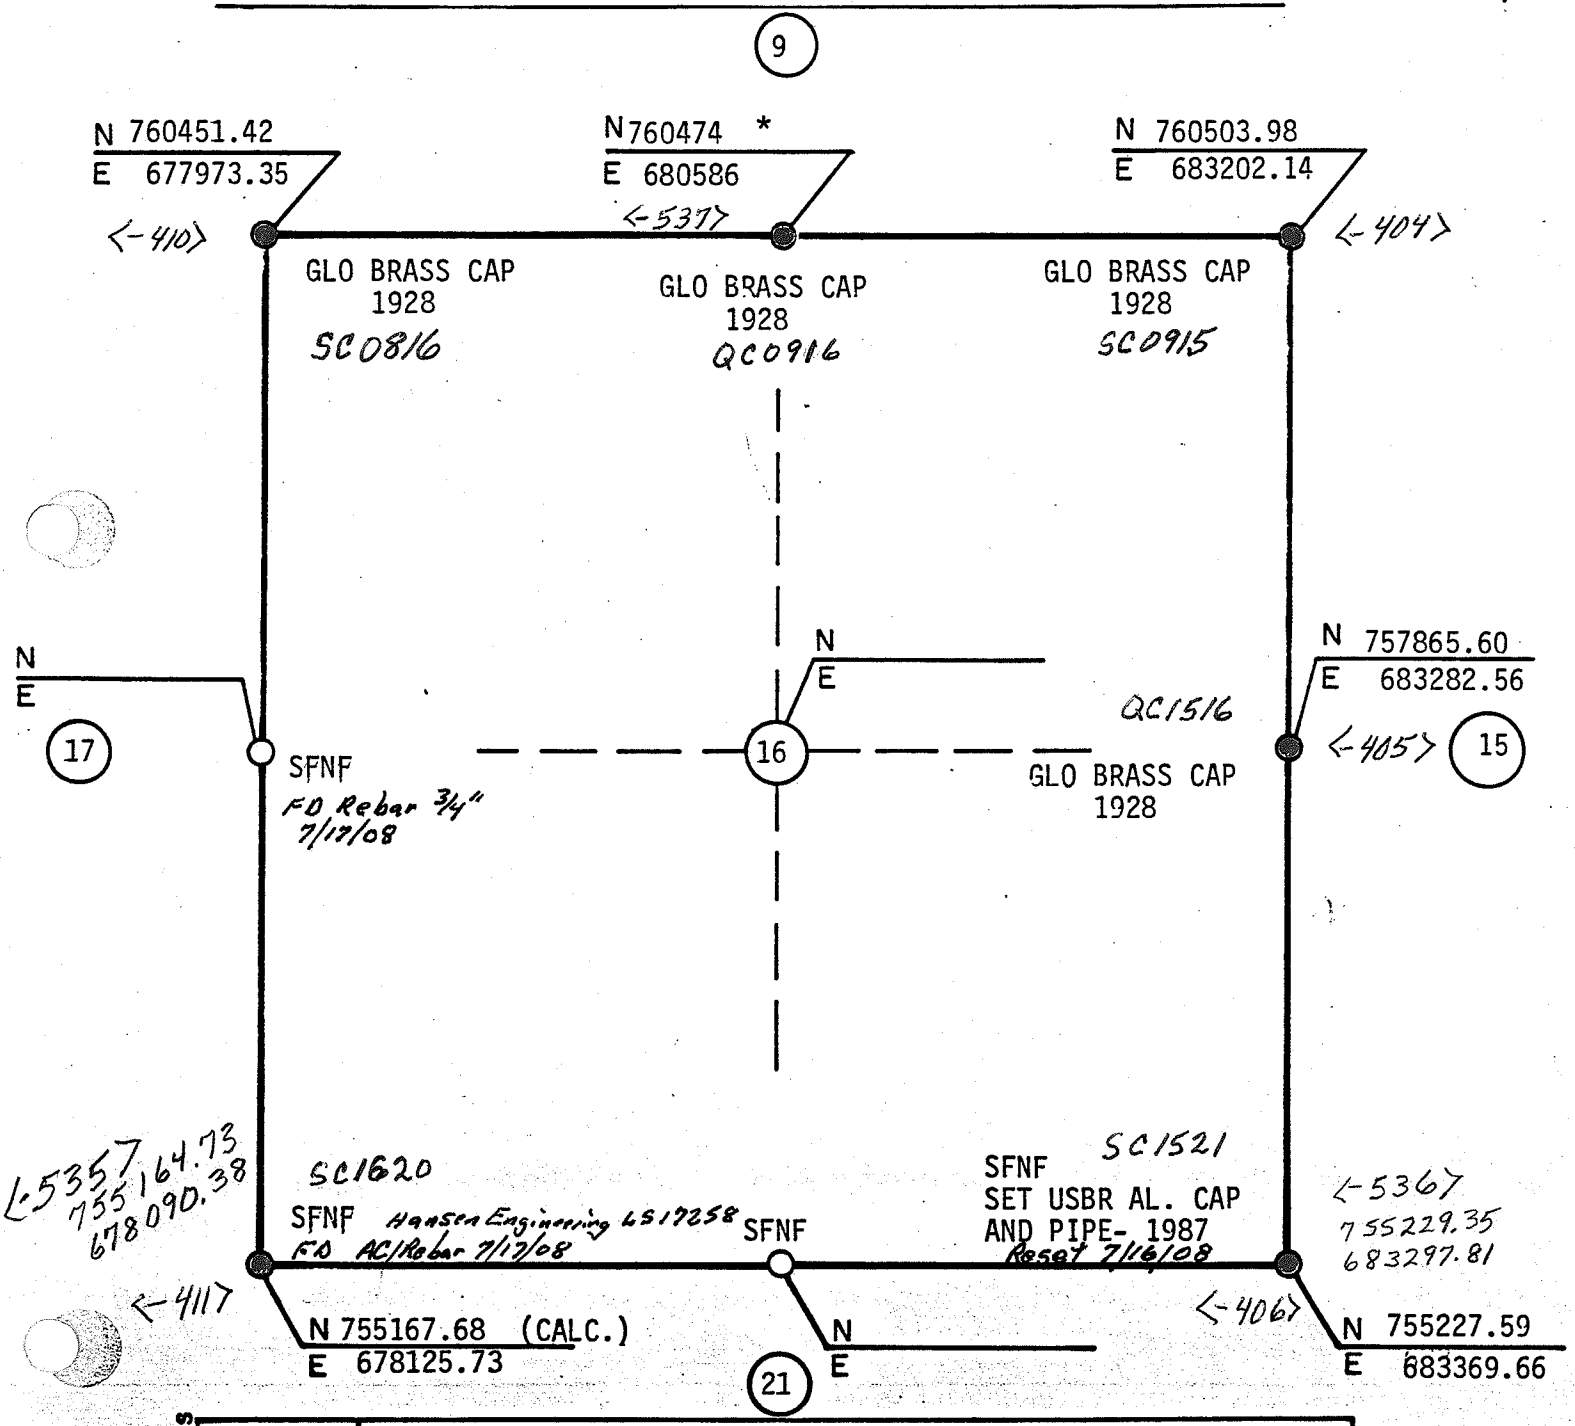

REVISIONS	
3-2-87	Reset SE corner of section 16 at double proportion position.
3-2-87	Recalcualated coordinates for SW corner of section 16

ALL BEARINGS AND DISTANCES ARE GRID