BUREAU OF RECLAMATION
ARIZONA PROJECTS OFFICE

BY Rieck	DATE 3-17-88	FEATURE GRA R5
19 SECTION	3N TOWNSHIP	10W RANGE G.S.R.M.

ARIZONA STATE PLANE COORDINATES CENTRAL ZONE
GRID FACTOR 1.000046 MEAN ELEVATION 1405
CONVERGENCE ANGLE AT: W 1/4 = 00-47-04 E 1/4 = 00-46-29
FIELD BOOKS 330-344-05.10.01.08-1,5,6
DIN# 62556-1

WEST ZONE ON WEST SIDE OF SEC 19

ON OWNERSHIP AS:
N 946,968.93
E 68,293.35

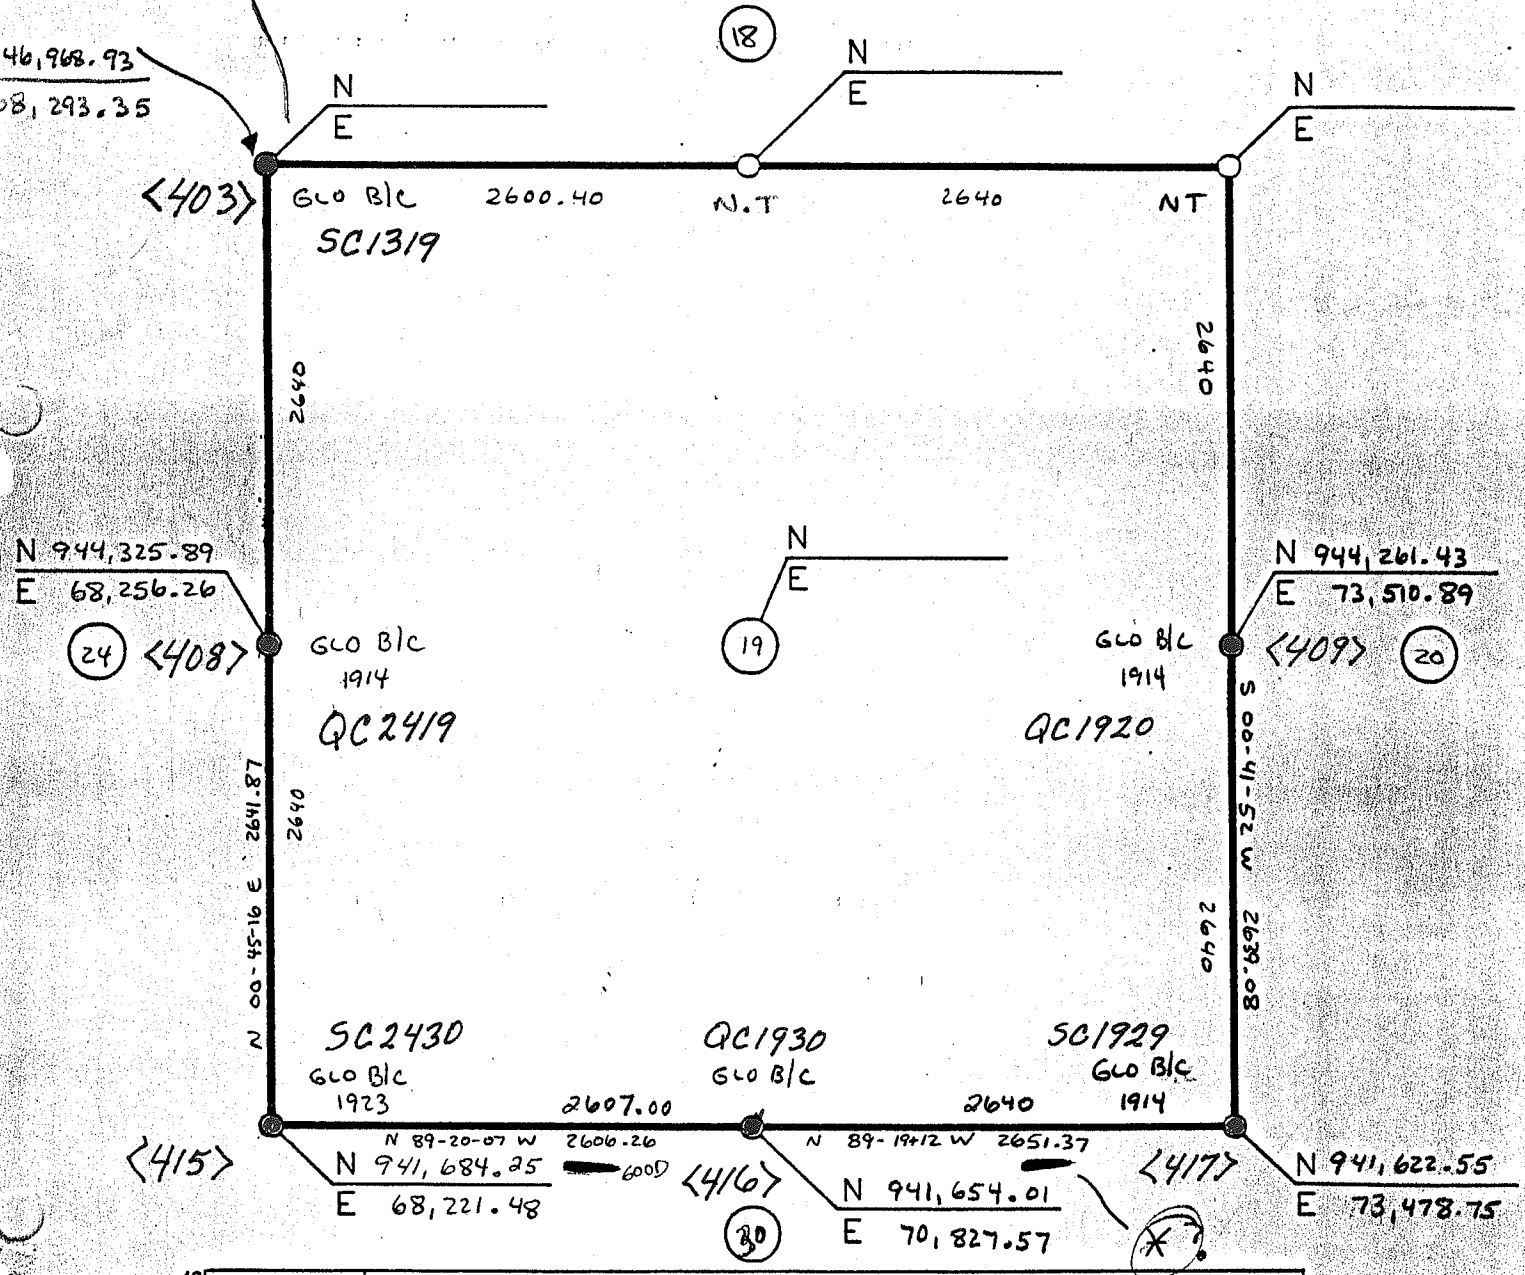

REVISIONS

ALL BEARINGS AND DISTANCES ARE GRID