*AUTOCAD

BUREAU OF RECLAMATION
ARIZONA PROJECTS OFFICE

BY MONTGOMERY	DATE 3-3-88	FEATURE GRA R-6
2 SECTION	2N TOWNSHIP	8W RANGE G.S.R.M.

ARIZONA STATE PLANE COORDINATES CENTRAL ZONE
GRID FACTOR 0.999970 MEAN ELEVATION 1390
CONVERGENCE ANGLE AT: W 1/4 00°-37'-49" E 1/4 00-37-15
FIELD BOOKS 330-344-05.11.01.07-Z 1,2
330-344-05.14.01.08-9

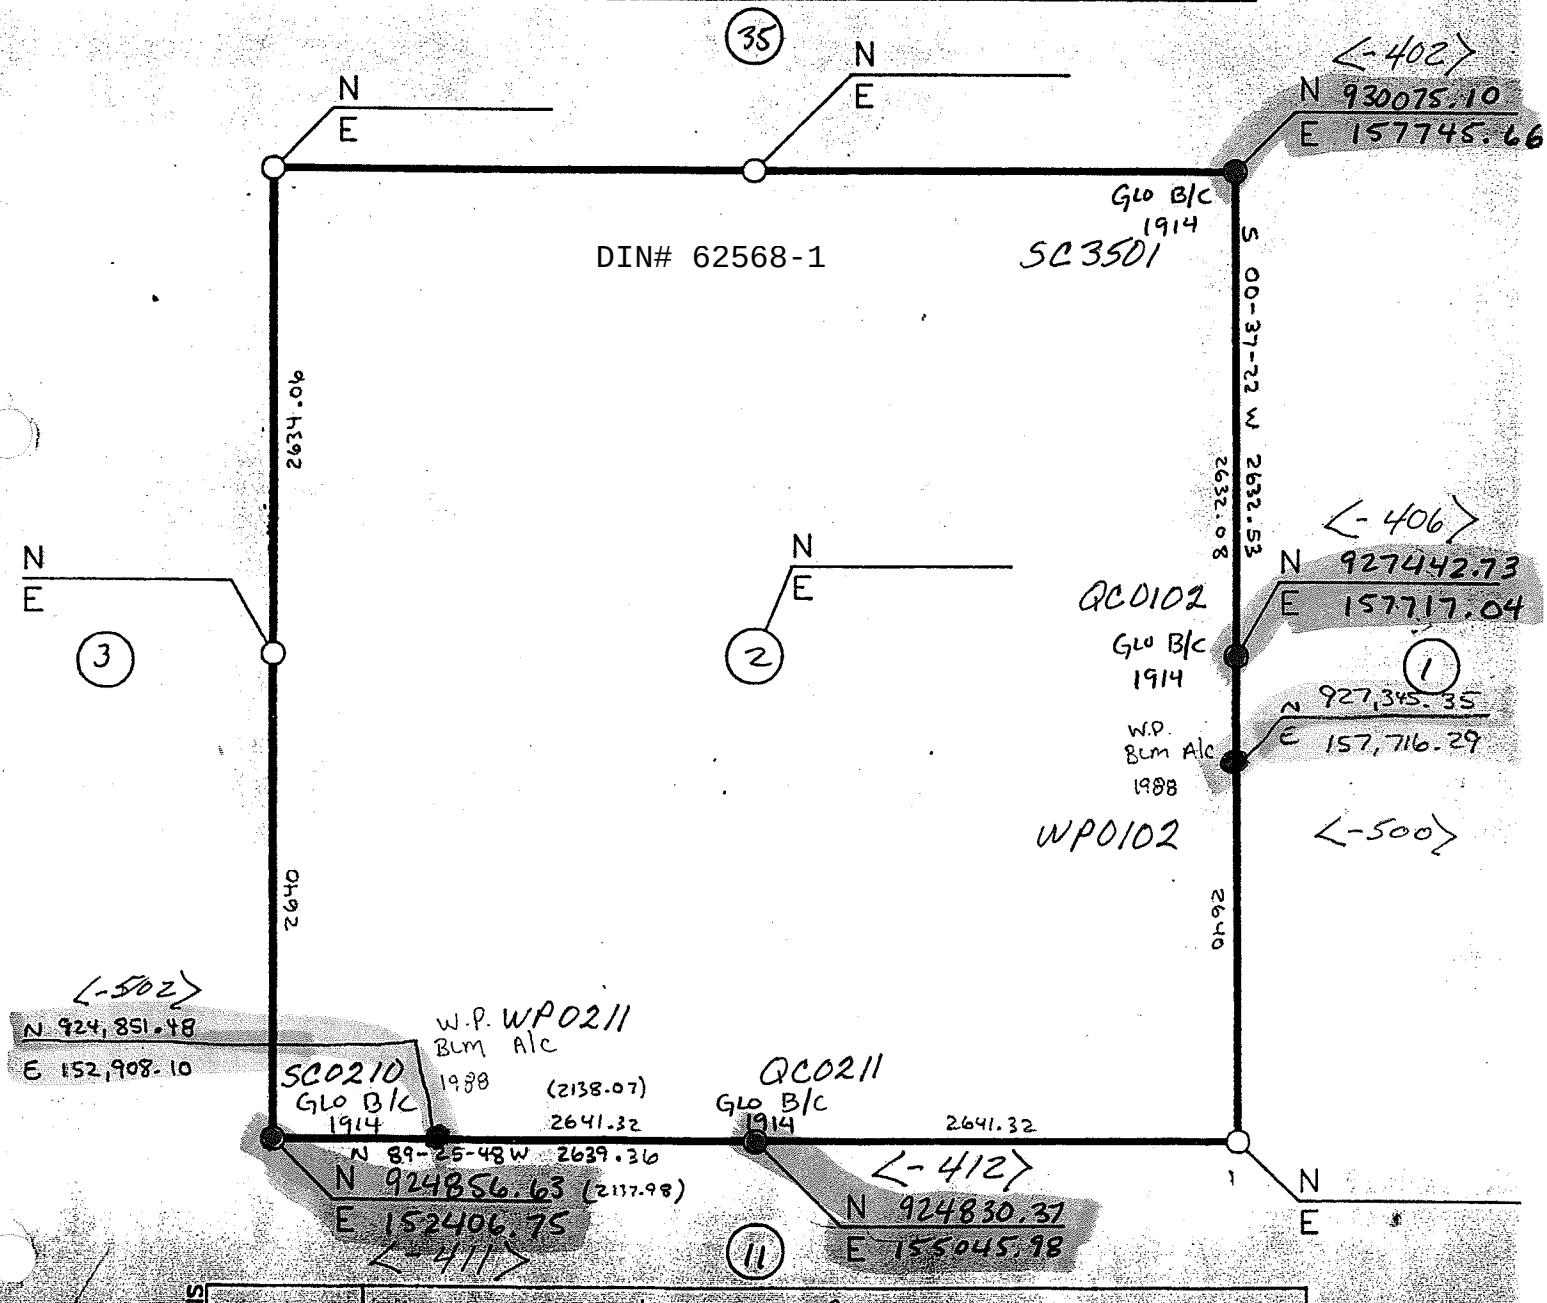

REVISIONS	
9-16-89	ADD W.P. 211 WP 2/11

ALL BEARINGS AND DISTANCES ARE GRID