*AUTOCAD

BUREAU OF RECLAMATION
ARIZONA PROJECTS OFFICE

BY	DATE	FEATURE
MONTGOMERY	3-3-88	GRA R-6

SECTION	TOWNSHIP	RANGE	
2	2N	8W	G.S.R.M.

ARIZONA STATE PLANE COORDINATES CENTRAL ZONE
GRID FACTOR 0.999970 MEAN ELEVATION 1390
CONVERGENCE ANGLE AT: W 1/4 -00°-37'-49" E 1/4 -00-37-15
FIELD BOOKS 330-344-05.11.01.07-Z 1,2
330-344-05.14.01.08-9

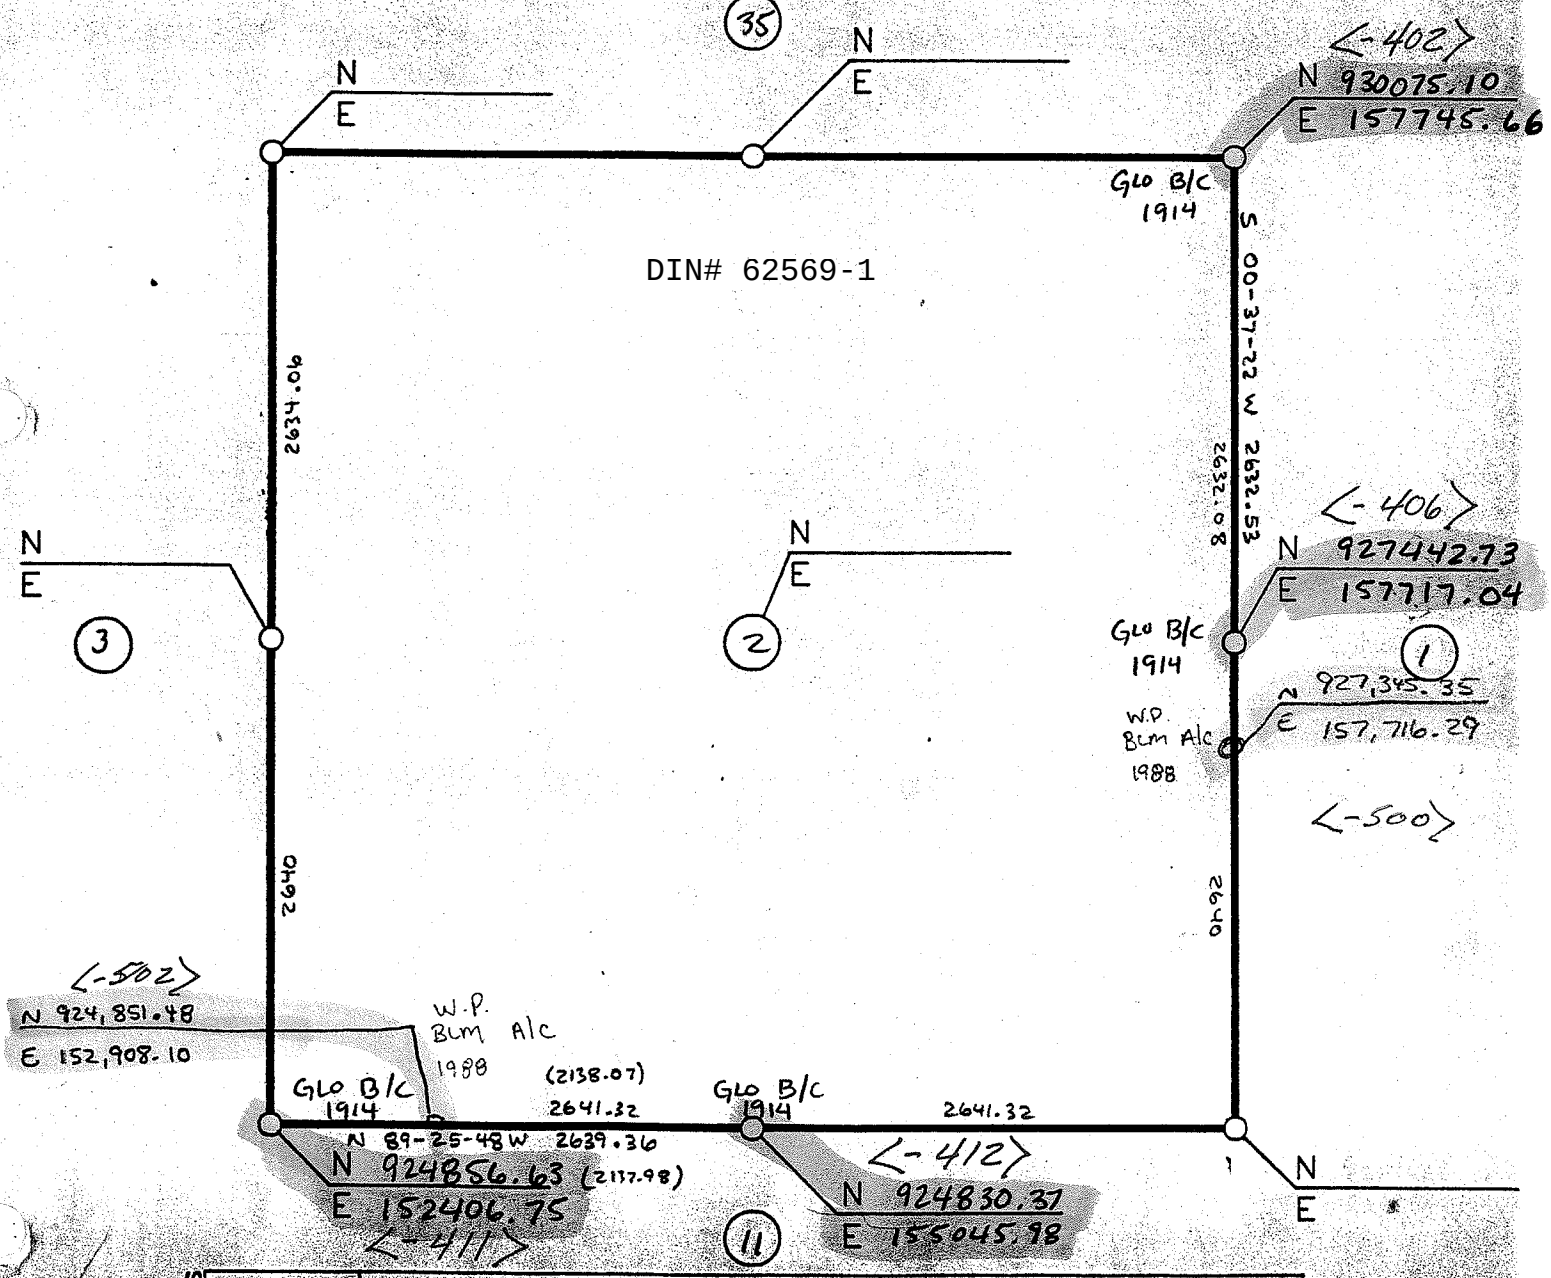

REVISIONS		
2/6-89	ADD W.P. 2/1	WP 2/11

ALL BEARINGS AND DISTANCES ARE GRID