*AUTOCAD

BUREAU OF RECLAMATION
ARIZONA PROJECTS OFFICE

BY MONTGOMERY	DATE 3-3-88	FEATURE GRA - R-6
4 SECTION	2N TOWNSHIP	8W RANGE G.S.R.M.

ARIZONA STATE PLANE COORDINATES CENTRAL ZONE
GRID FACTOR 0.999978 MEAN ELEVATION 1450
CONVERGENCE ANGLE AT: W 1/4 -00-38-58 E 1/4 -00-38-24
FIELD BOOKS 330-344-05.10.21.07-200
330-344-05.14.01.08-9

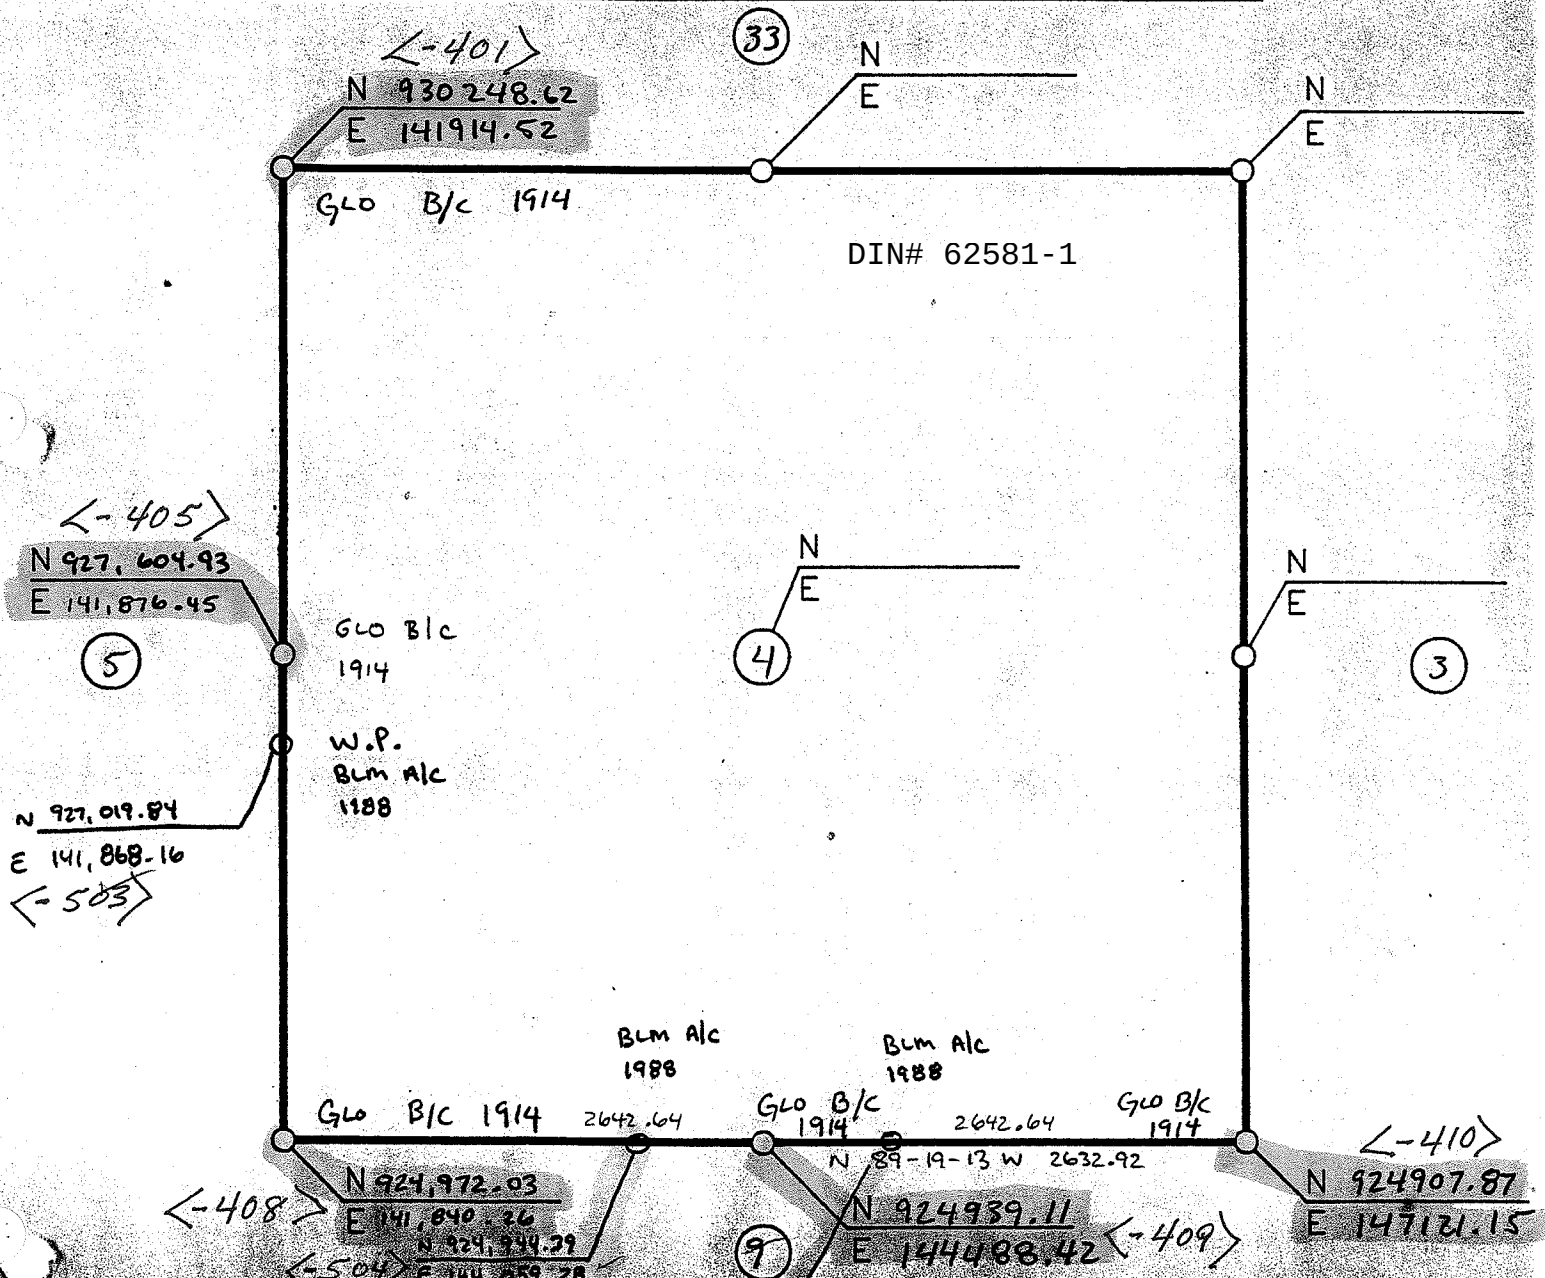

REVISIONS	
2-6-89	ADD W.P. 4/4, S1/4, S1/4, N1/4 S1/4

ALL BEARINGS AND DISTANCES ARE GRID