*AUTOCAD

# BUREAU OF RECLAMATION
## ARIZONA PROJECTS OFFICE

| BY MONTGOMERY | DATE 3-3-88 | FEATURE GRA R-6 |
|---|---|---|
| 9 SECTION | 2N TOWNSHIP | 8W RANGE G.S.R.M. |

ARIZONA STATE PLANE COORDINATES CENTRAL ZONE
GRID FACTOR 0.999981 MEAN ELEVATION 1280
CONVERGENCE ANGLE AT: W 1/4 -00-38-58 E 1/4 -00-38-23
FIELD BOOKS 330-344-05.11.01.07-2
330-344-05.14.01.08-9

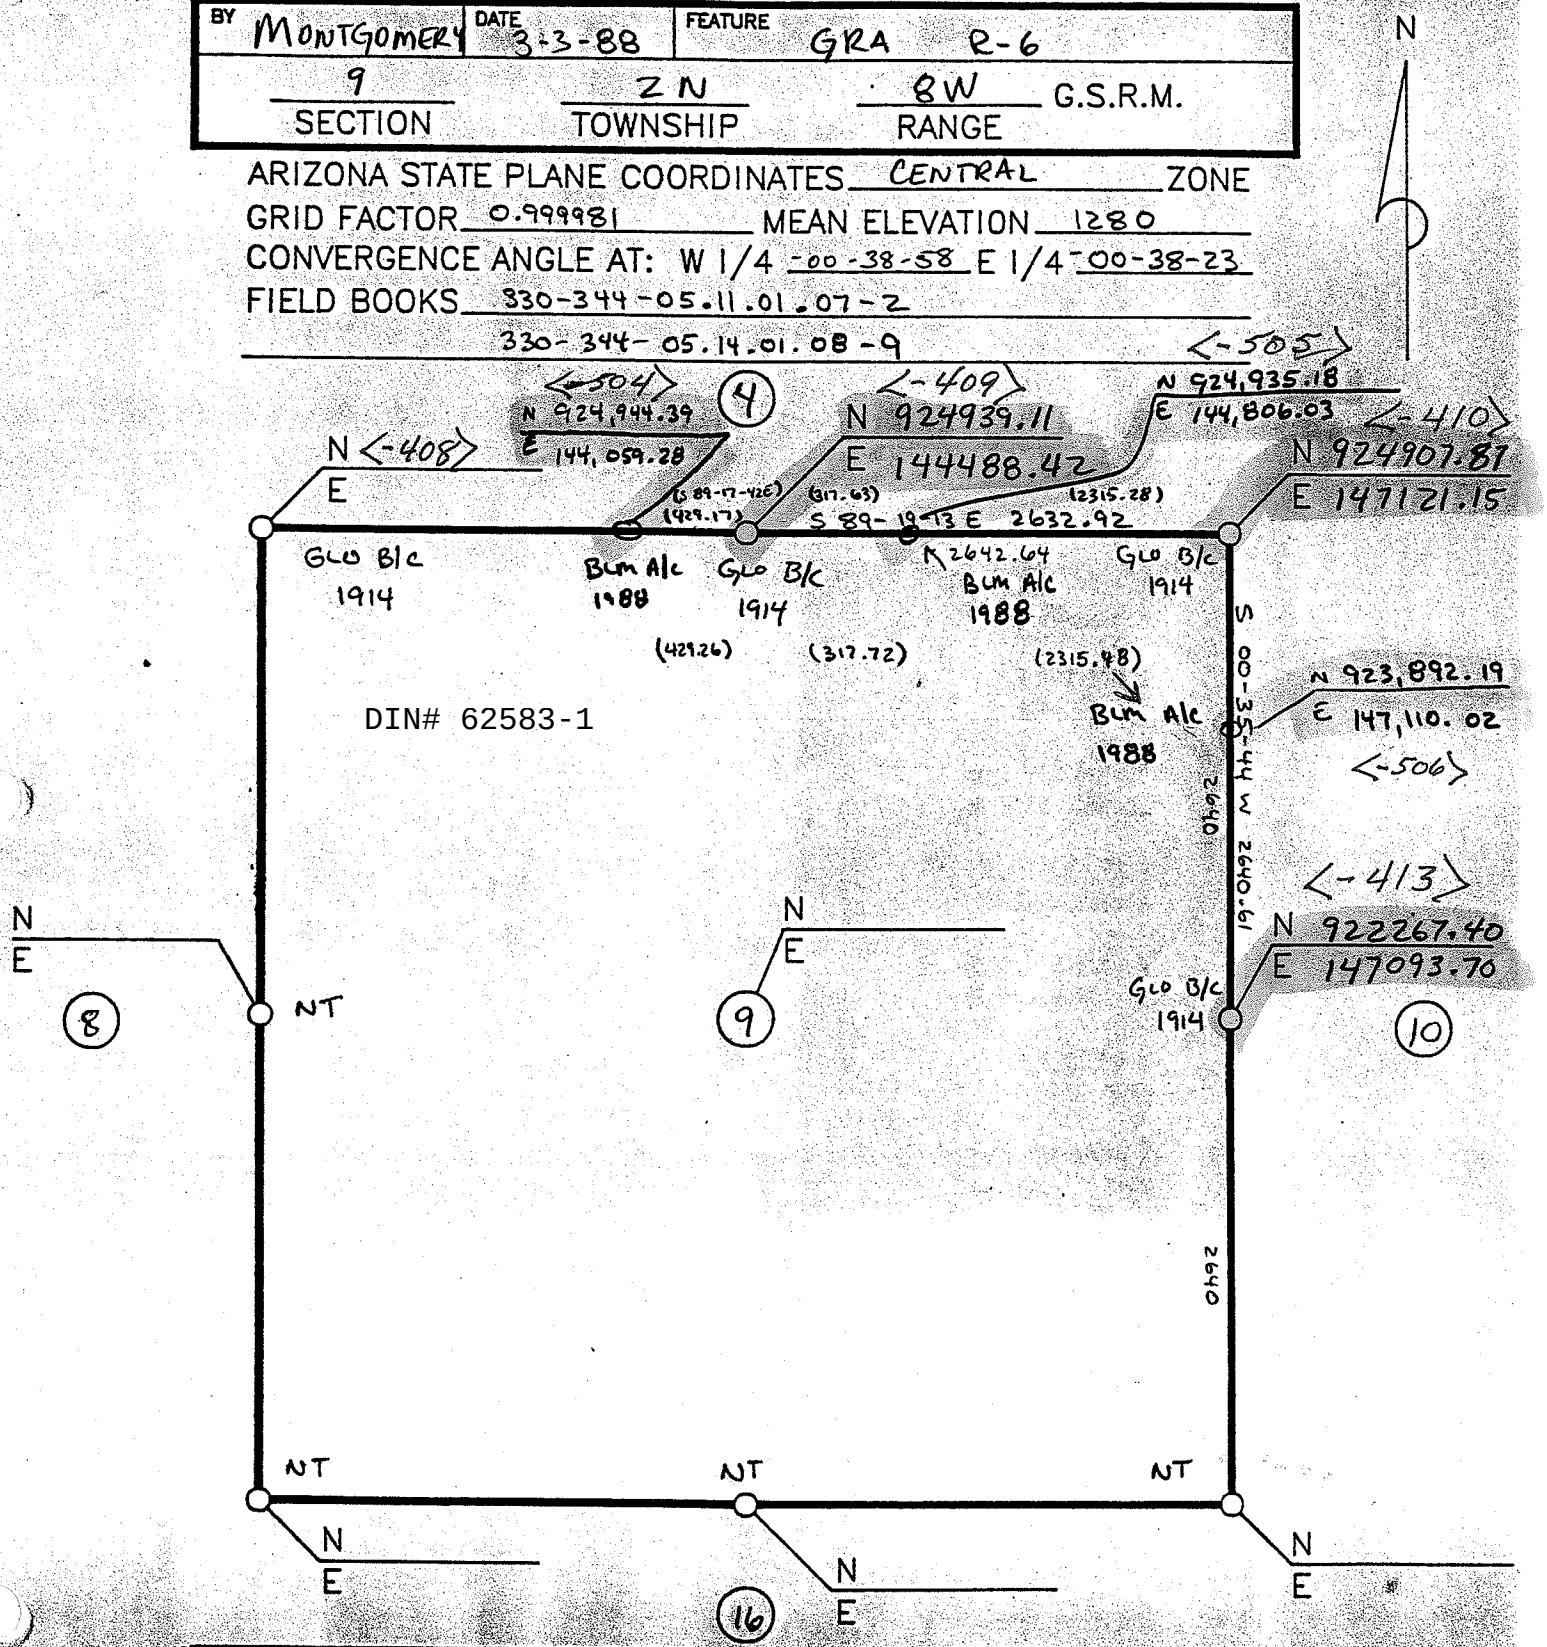


| REVISIONS | |
|---|---|
| 2-6-89 | ADD W.P. 9/10, WP 4/9 |

ALL BEARINGS AND DISTANCES ARE GRID