* AUTOCAD.

BUREAU OF RECLAMATION
ARIZONA PROJECTS OFFICE

BY MONTGOMERY	DATE 3-3-88	FEATURE GRA R-6
10 SECTION	2N TOWNSHIP	8W RANGE G.S.R.M.

DIN# 62584-1

ARIZONA STATE PLANE COORDINATES CENTRAL ZONE
GRID FACTOR 0.999981 MEAN ELEVATION 1350
CONVERGENCE ANGLE AT: W 1/4 00-38-23 E 1/4 00-37-49
FIELD BOOKS 330-344-05.11.01.07-2
330 344-05.14.01.08-9

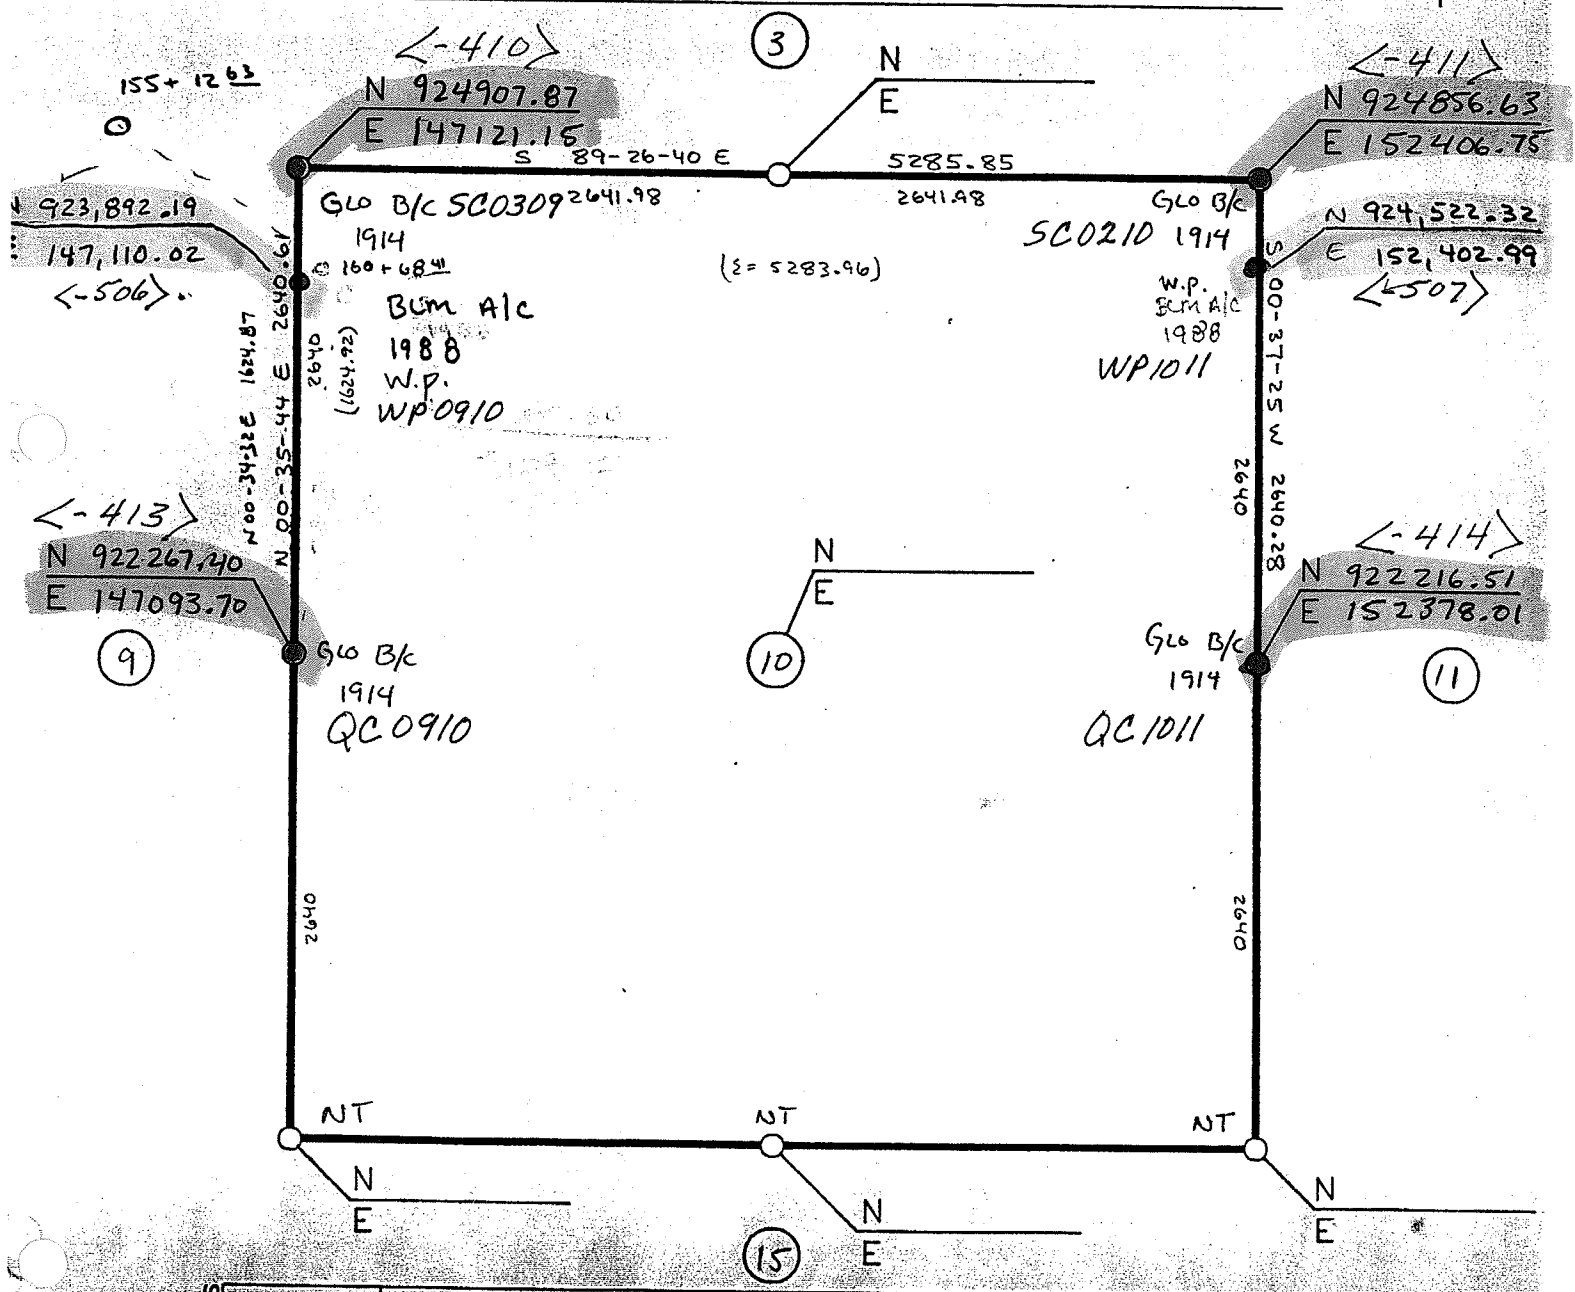

REVISIONS	
2-6-89	ADD W.P. 10/11

ALL BEARINGS AND DISTANCES ARE GRID