*AUTOCAD

BUREAU OF RECLAMATION
ARIZONA PROJECTS OFFICE

BY	DATE	FEATURE
MONTGOMERY	3-3-88	GRA R-6

SECTION	TOWNSHIP	RANGE	
11	2N	8W	G.S.R.M.

DIN# 62586-1

ARIZONA STATE PLANE COORDINATES CENTRAL ZONE
GRID FACTOR 0.999981 MEAN ELEVATION 1330
CONVERGENCE ANGLE AT: W 1/4 - 00-37-49 E 1/4 - 00-37-14
FIELD BOOKS 330-344-05.11.01.07-2
330-344-05.14.01.08-9

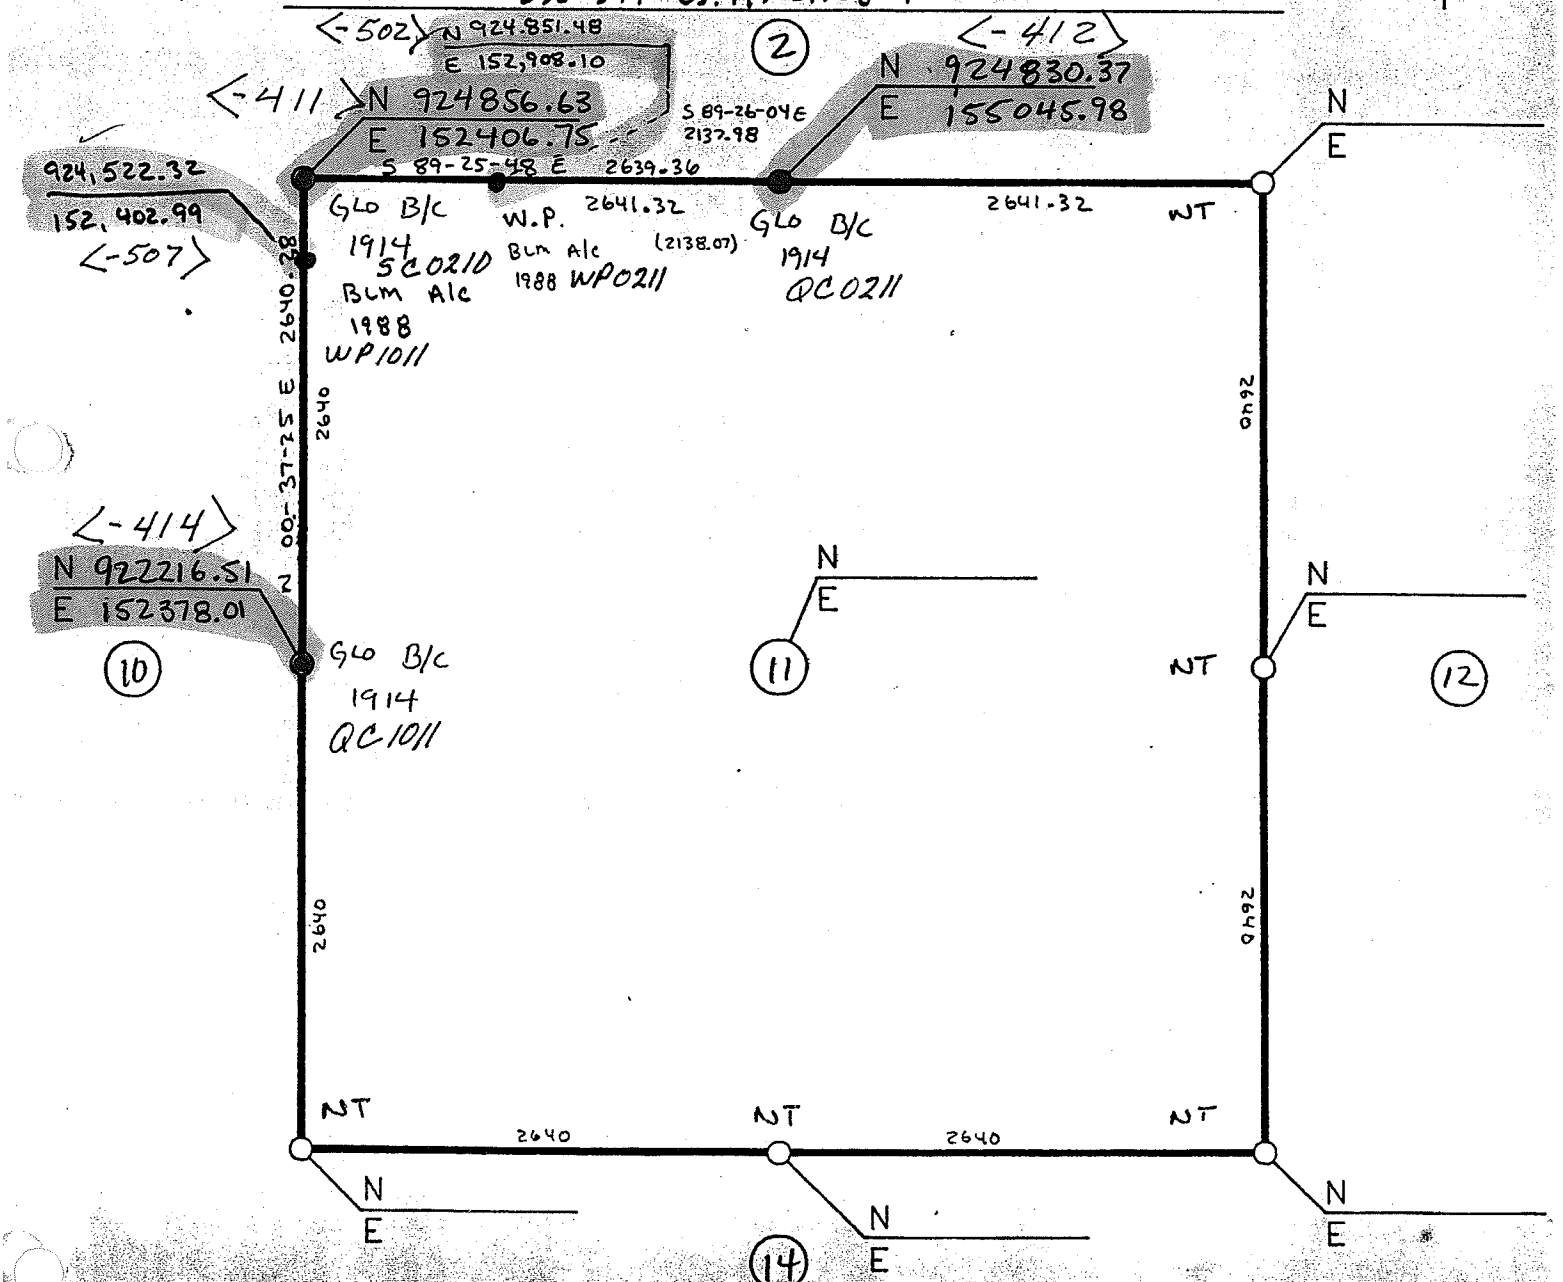

REVISIONS	
2-6-89	ADD W.P. 10/11

ALL BEARINGS AND DISTANCES ARE GRID