*AUTOCAD

BUREAU OF RECLAMATION
ARIZONA PROJECTS OFFICE

BY Rieck	DATE 3-3-88	FEATURE GRANITE REEF REACH 6
16 SECTION	3N TOWNSHIP	6W RANGE G.S.R.M.

ARIZONA STATE PLANE COORDINATES CENTRAL ZONE
GRID FACTOR 0.999929 MEAN ELEVATION 1440
CONVERGENCE ANGLE AT: W 1/4 -00-32-08 E 1/4 -00-31-33
FIELD BOOKS 330-344-05.11.01.07-1 & 2
330-344-05.14.01.08-9

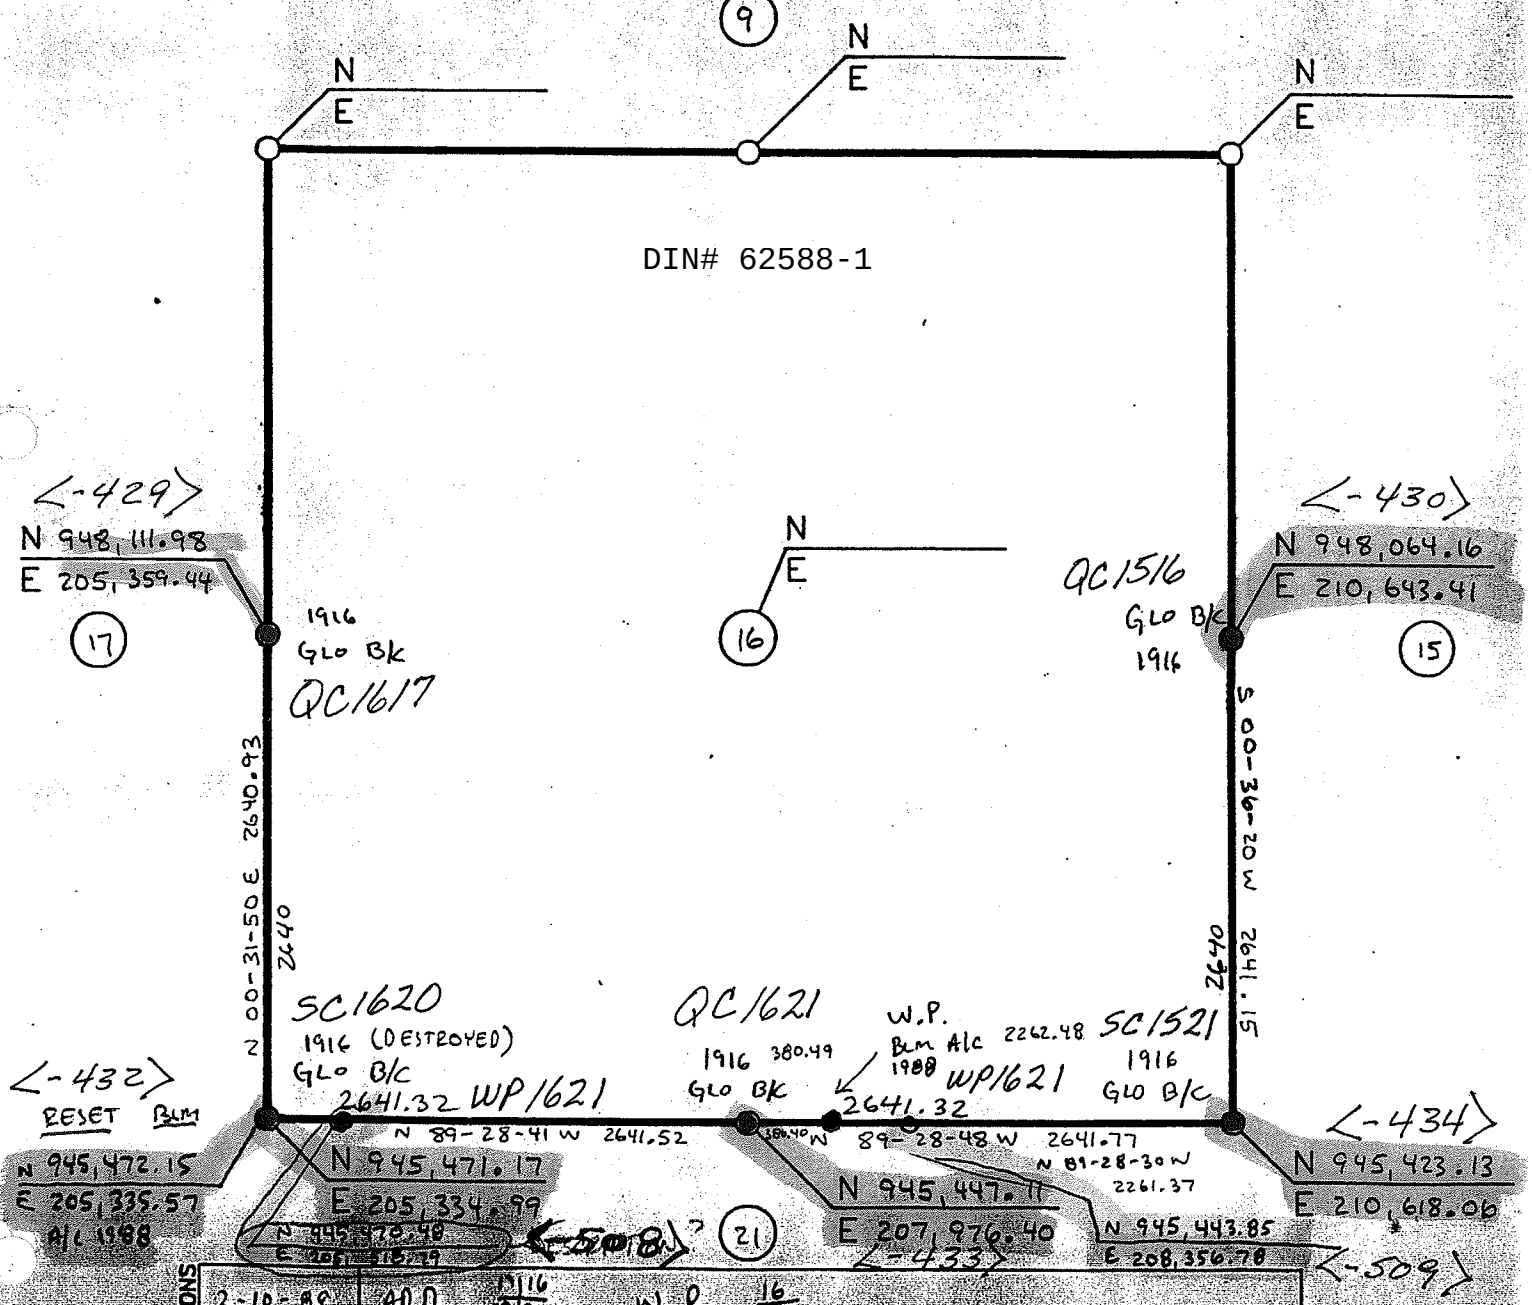

REVISIONS		
2-10-88	ADD 16/20/21	W.P. 16/21

ALL BEARINGS AND DISTANCES ARE GRID