*AUTOCAD

BUREAU OF RECLAMATION
ARIZONA PROJECTS OFFICE

BY Rieck	DATE 3-3-88	FEATURE GRANITE REEF REACH 6
19 SECTION	3N TOWNSHIP	6W RANGE G.S.R.M.

ARIZONA STATE PLANE COORDINATES CENTRAL ZONE
GRID FACTOR 0.999940 MEAN ELEVATION 1350
CONVERGENCE ANGLE AT: W 1/4 00-33-16 E 1/4 00-32-42
FIELD BOOKS 330-344-05.11.01.07-1 & 2
330-344-05.14.01.08-9

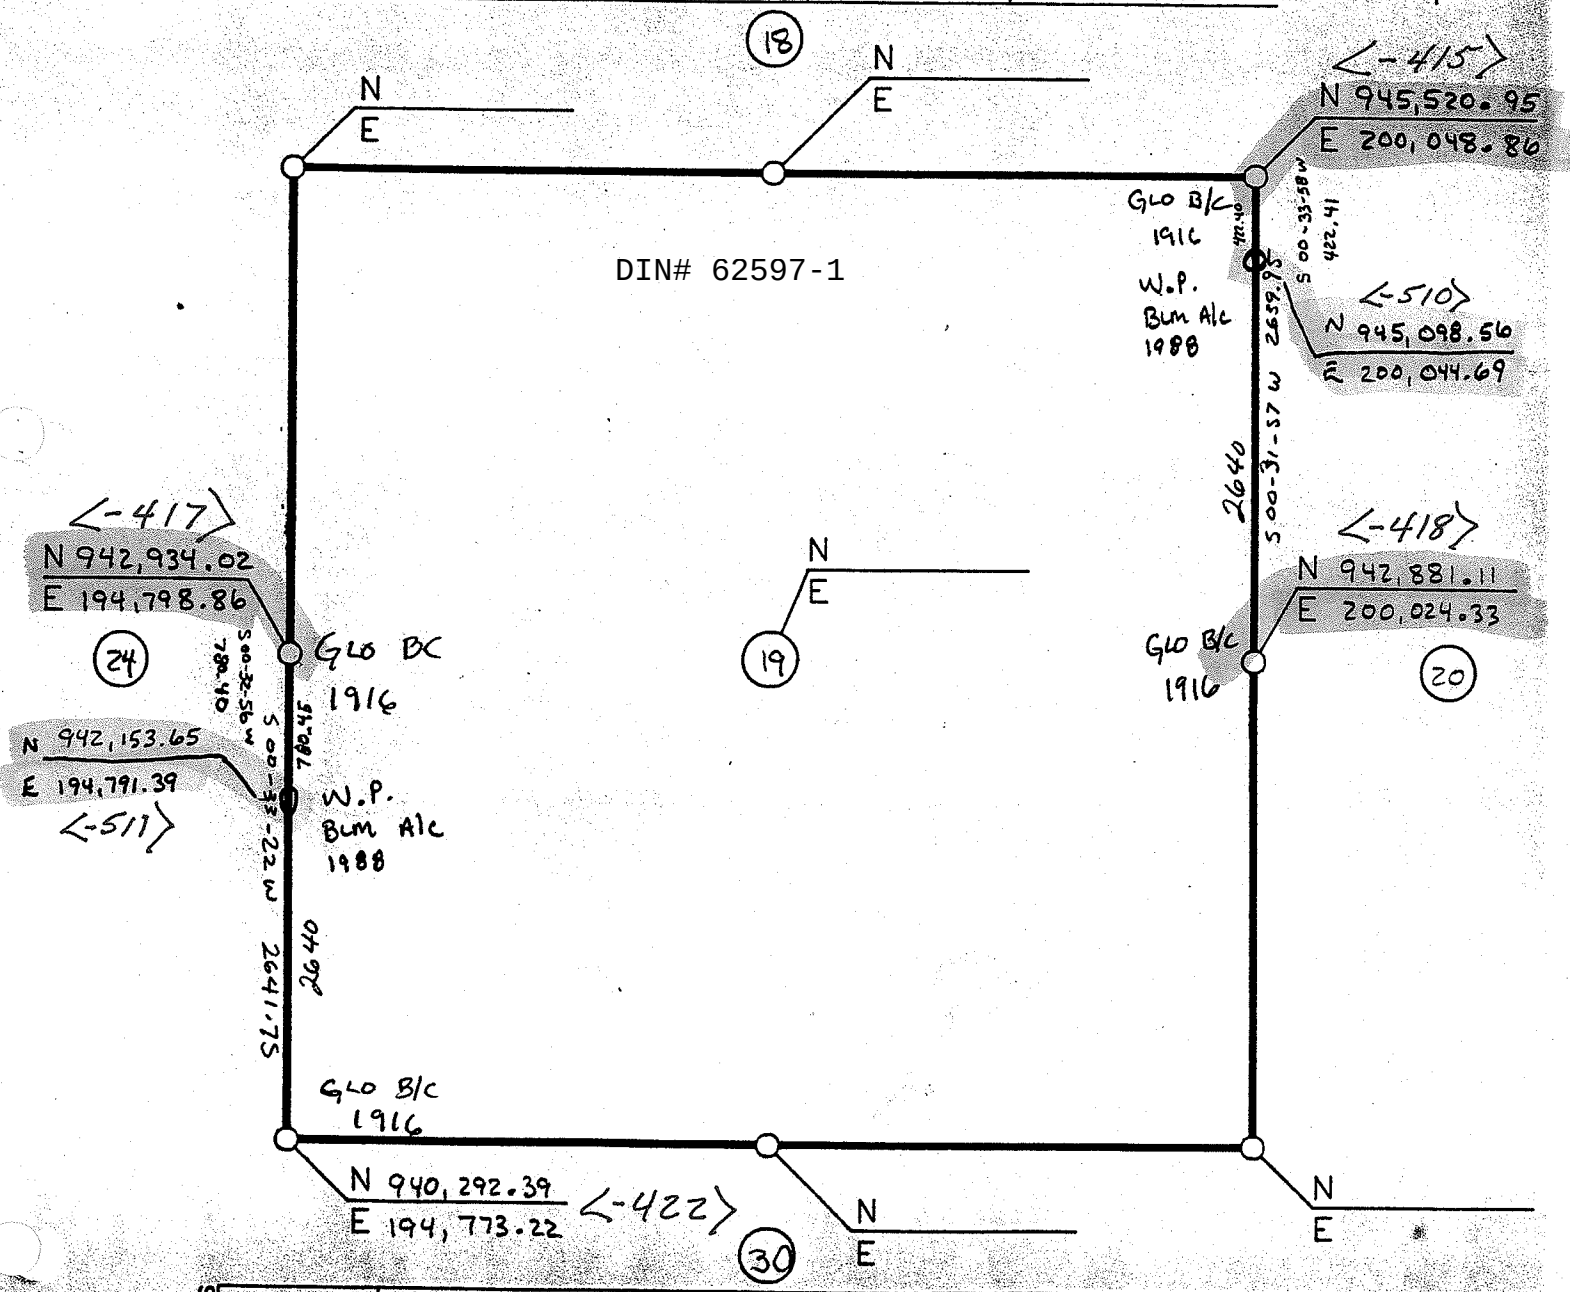

REVISIONS					
2-9-89	ADD	W.P	24/19	19/20	

ALL BEARINGS AND DISTANCES ARE GRID