*AUTOCAD

BUREAU OF RECLAMATION
ARIZONA PROJECTS OFFICE

BY	DATE	FEATURE
Rieck	3-3-88	GRANITE REEF REACH-6

SECTION	TOWNSHIP	RANGE	
20	3N	6W	G.S.R.M.

ARIZONA STATE PLANE COORDINATES CENTRAL ZONE
GRID FACTOR 0.999931 MEAN ELEVATION 1460
CONVERGENCE ANGLE AT: W 1/4 00-32-41 E 1/4 00-32-08
FIELD BOOKS 330-344-05.11.01.07-1 & 2
330-344-05.14.01.08-9

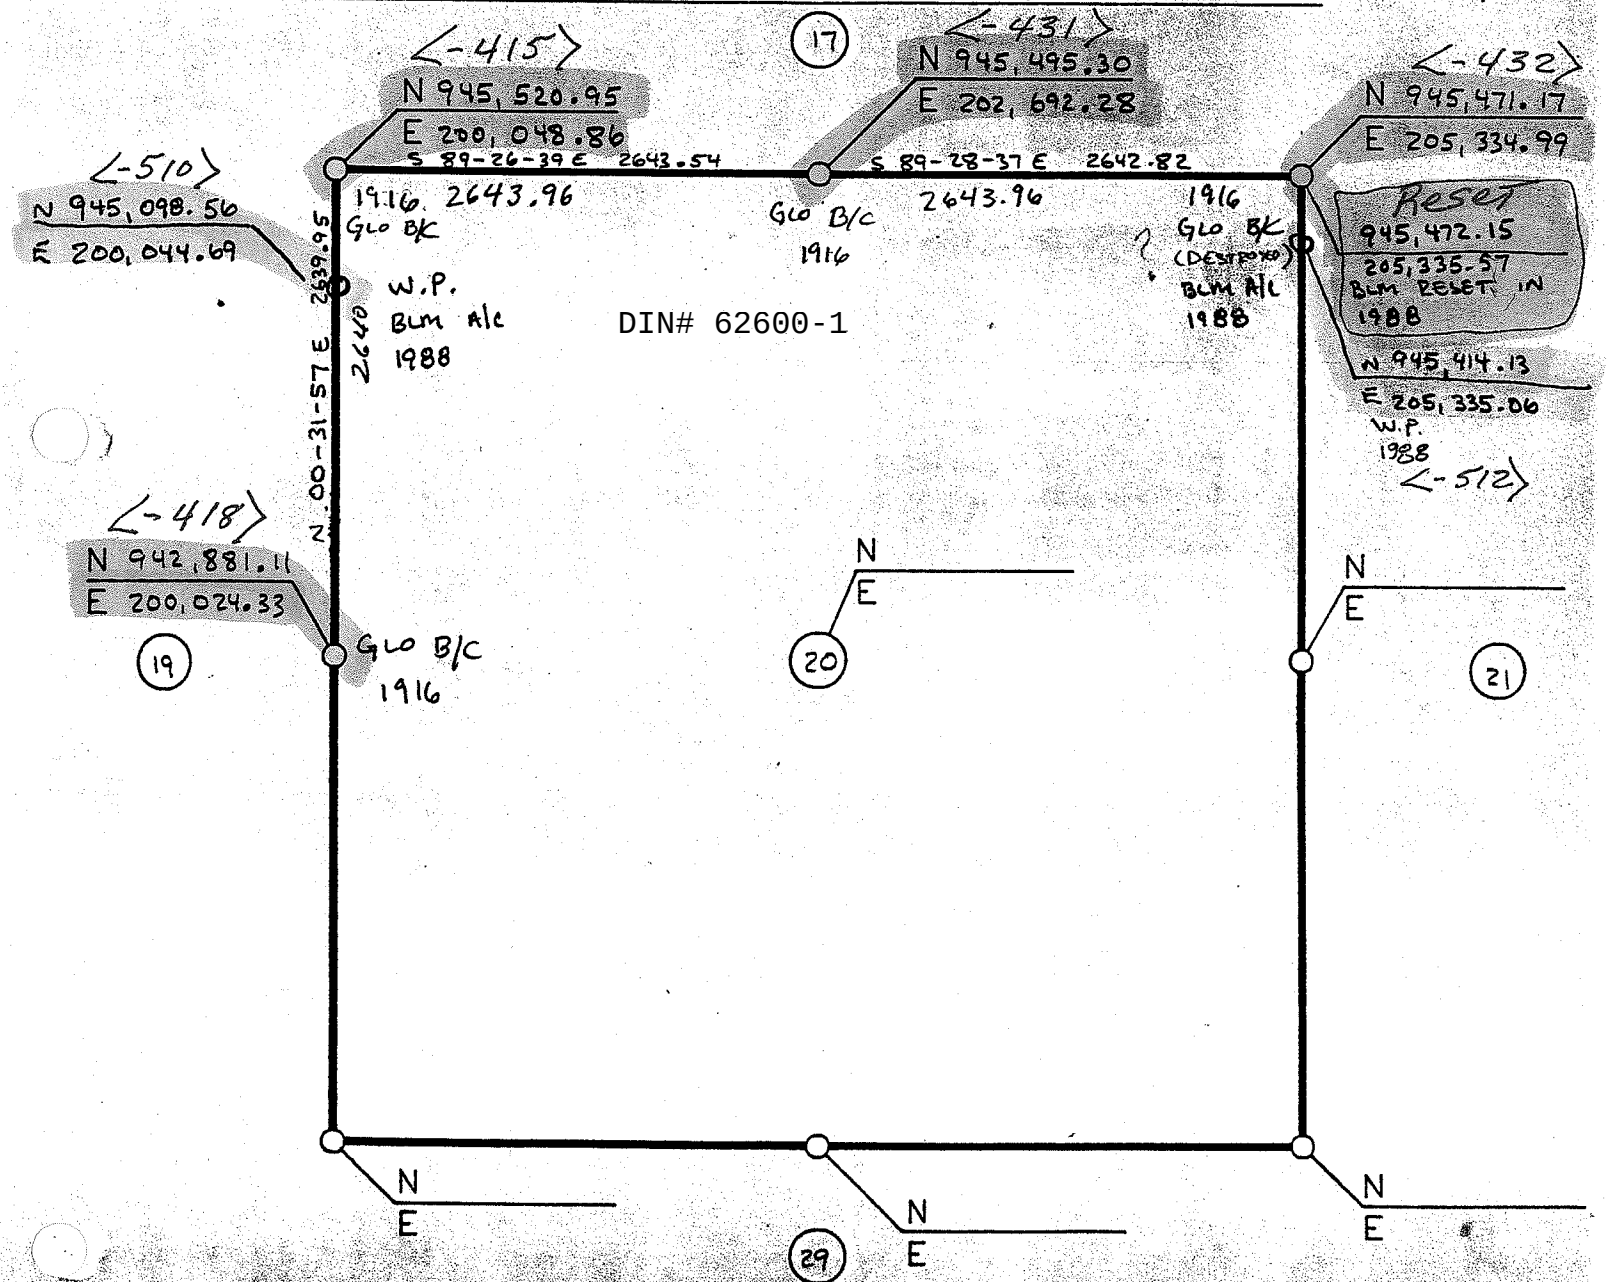

REVISIONS	
2-9-88	ADD W.P. 19/20, 17/16 20/21, W.P 20/21

ALL BEARINGS AND DISTANCES ARE GRID