* AUTOCAD

BUREAU OF RECLAMATION
ARIZONA PROJECTS OFFICE

BY Rieck	DATE 3-3-88	FEATURE GRANITE REEF REACH 6
21 SECTION	3N TOWNSHIP	6W RANGE G.S.R.M.

ARIZONA STATE PLANE COORDINATES CENTRAL ZONE

DIN# 62605-1

GRID FACTOR 0.999927 MEAN ELEVATION 1475

CONVERGENCE ANGLE AT: W 1/4 -00-32-08 E 1/4 -00-31-33

FIELD BOOKS 330-344-05.11.01.07-1&2

330-344-05.14.01.08-9

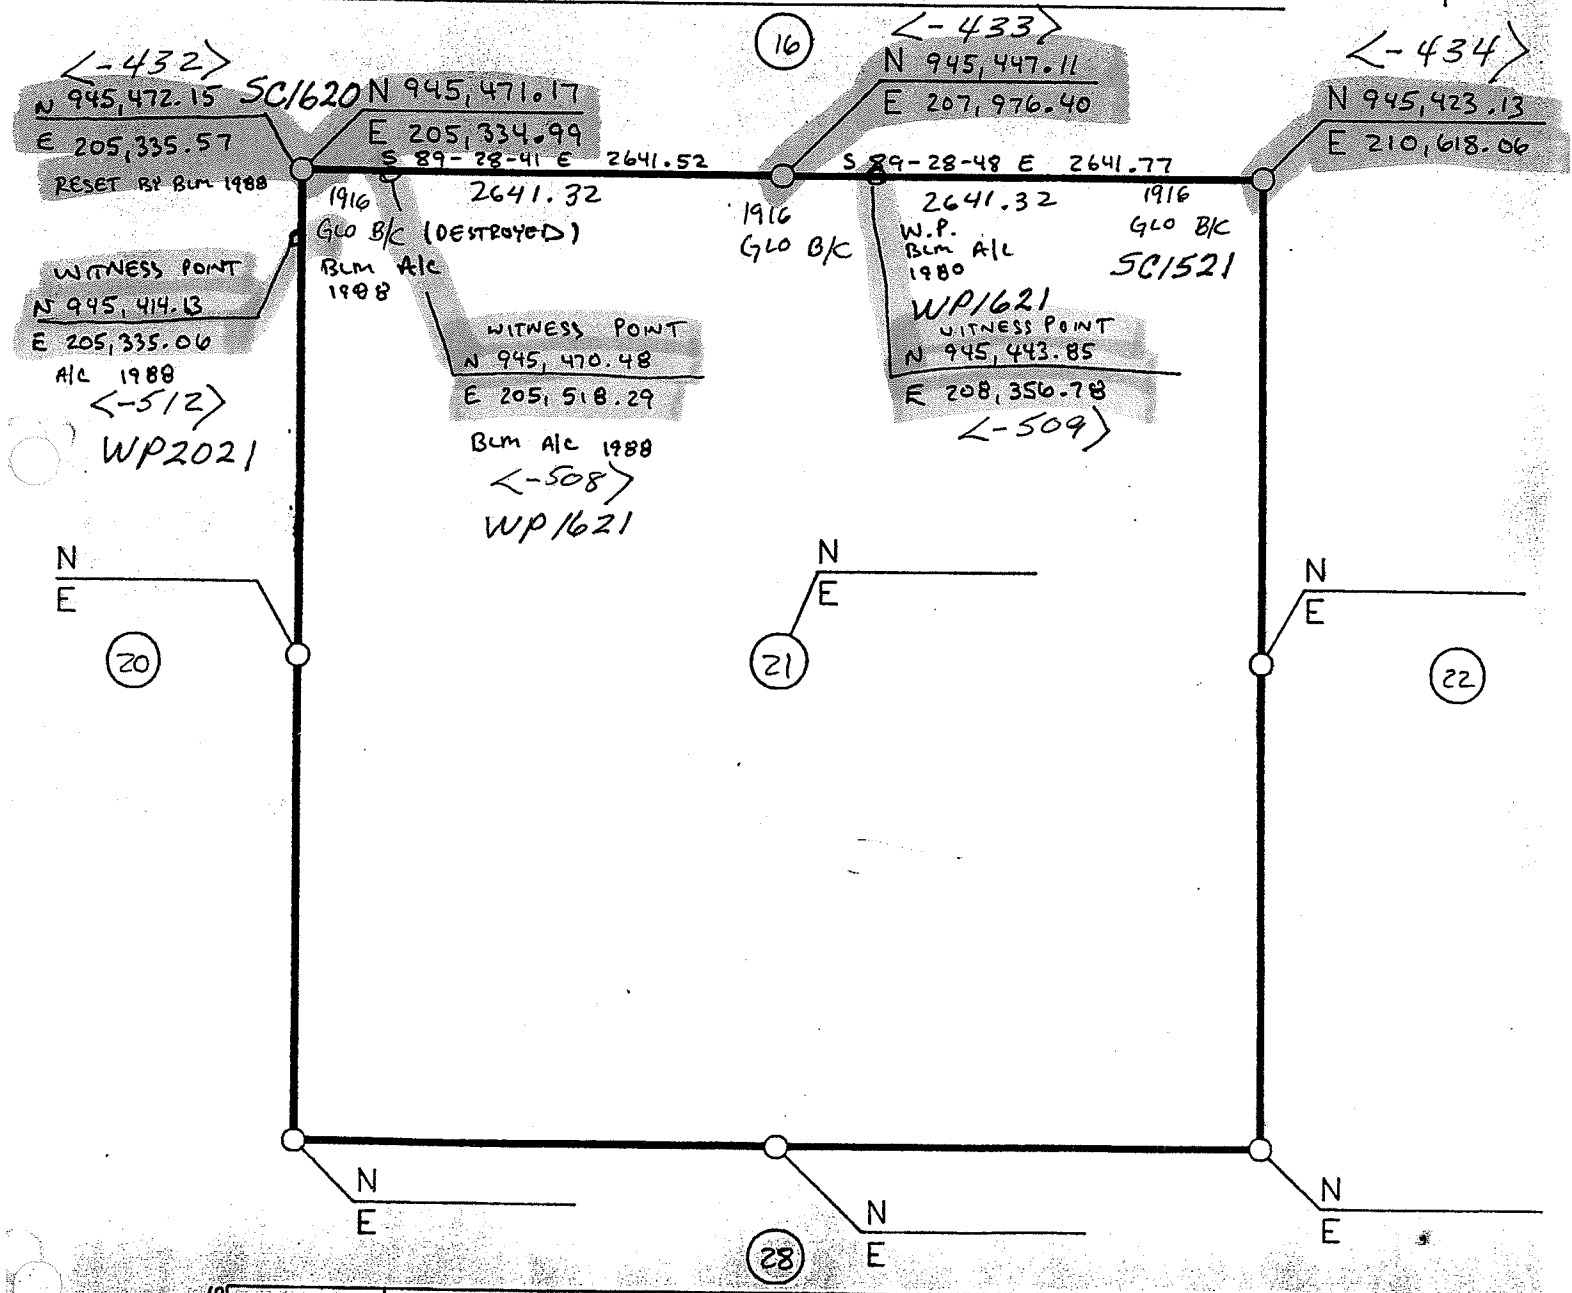

REVISIONS	
2-10-89	ADD W.P. 20/21, 16/21

ALL BEARINGS AND DISTANCES ARE GRID