*AUTOCAD

BUREAU OF RECLAMATION
ARIZONA PROJECTS OFFICE

BY	DATE	FEATURE
MONTGOMERY	3-3-88	GRA R-6

23	3N	7W	G.S.R.M.
SECTION	TOWNSHIP	RANGE	

ARIZONA STATE PLANE COORDINATES CENTRAL ZONE
GRID FACTOR 0.999944 MEAN ELEVATION 1415
CONVERGENCE ANGLE AT: W 1/4 00-34-25 E 1/4 00-33-51
FIELD BOOKS 330-344-05.11.01.07-2
330-344-05.14.01.08-9

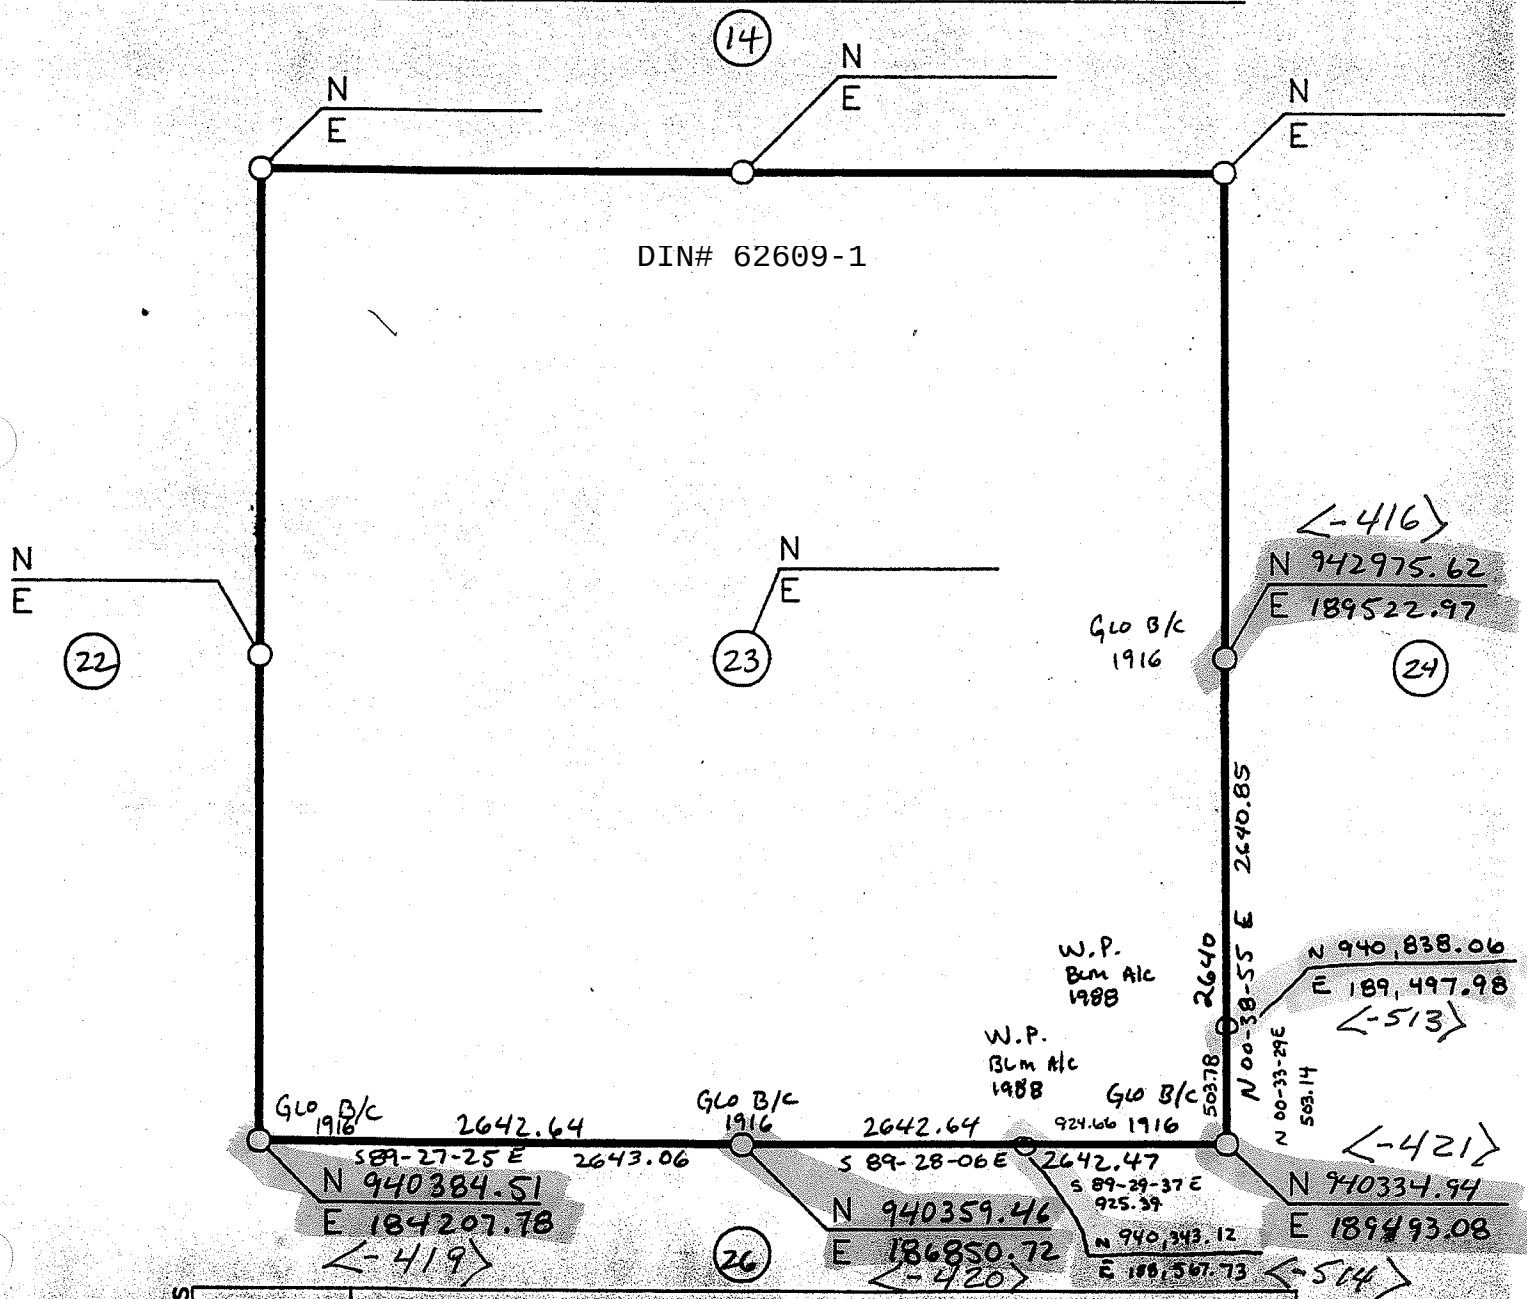

REVISIONS	
2-7-89	ADD W.P. 23/26, 23/24

ALL BEARINGS AND DISTANCES ARE GRID