*AUTOCAD

# BUREAU OF RECLAMATION
## ARIZONA PROJECTS OFFICE

| BY MONTGOMERY | DATE 3-3-88 | FEATURE GRA R-6 |
|---|---|---|
| 24 SECTION | 3N TOWNSHIP | 7W RANGE G.S.R.M. |

ARIZONA STATE PLANE COORDINATES CENTRAL ZONE

DIN# 62610-1

GRID FACTOR 0.999941 MEAN ELEVATION 1400

CONVERGENCE ANGLE AT: W 1/4 00-33-51 E 1/4 00-33-16

FIELD BOOKS 330-344-05.11.01.07-2

330-344-05.14.01.08-9

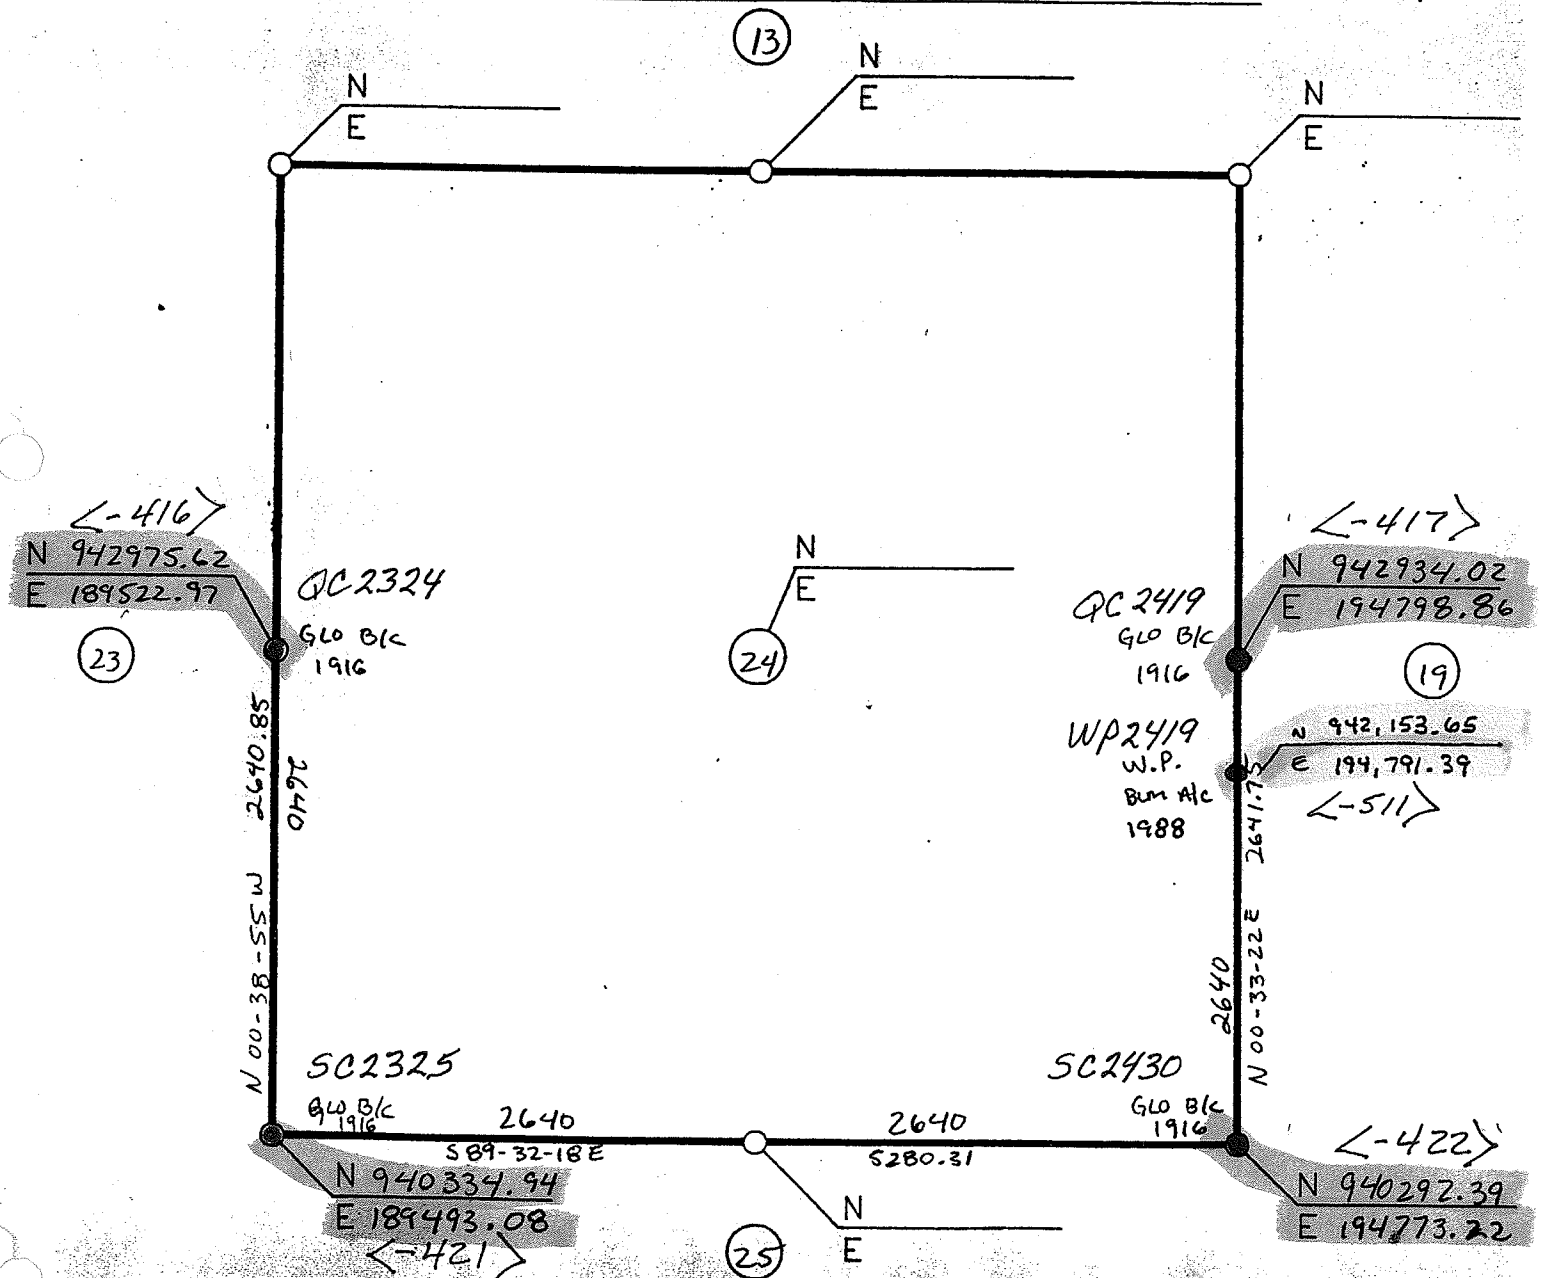


| REVISIONS | |
|---|---|
| 2-9-88 | ADD W.P. 24/19 |
| | |

ALL BEARINGS AND DISTANCES ARE GRID