*AUTOCAD

# BUREAU OF RECLAMATION
## ARIZONA PROJECTS OFFICE

| BY | DATE | FEATURE |
|---|---|---|
| MONTGOMERY | 3-3-88 | GRA R-6 |

| 26 | 3N | 7W | G.S.R.M. |
|---|---|---|---|
| SECTION | TOWNSHIP | RANGE | |

ARIZONA STATE PLANE COORDINATES CENTRAL ZONE

GRID FACTOR 0.999947 MEAN ELEVATION 1355

CONVERGENCE ANGLE AT: W 1/4 00-34-24 E 1/4 00-33-50

FIELD BOOKS 330-344-05.11.01.07-2

330-344-05.14.01.08-9

DIN# 62612-1

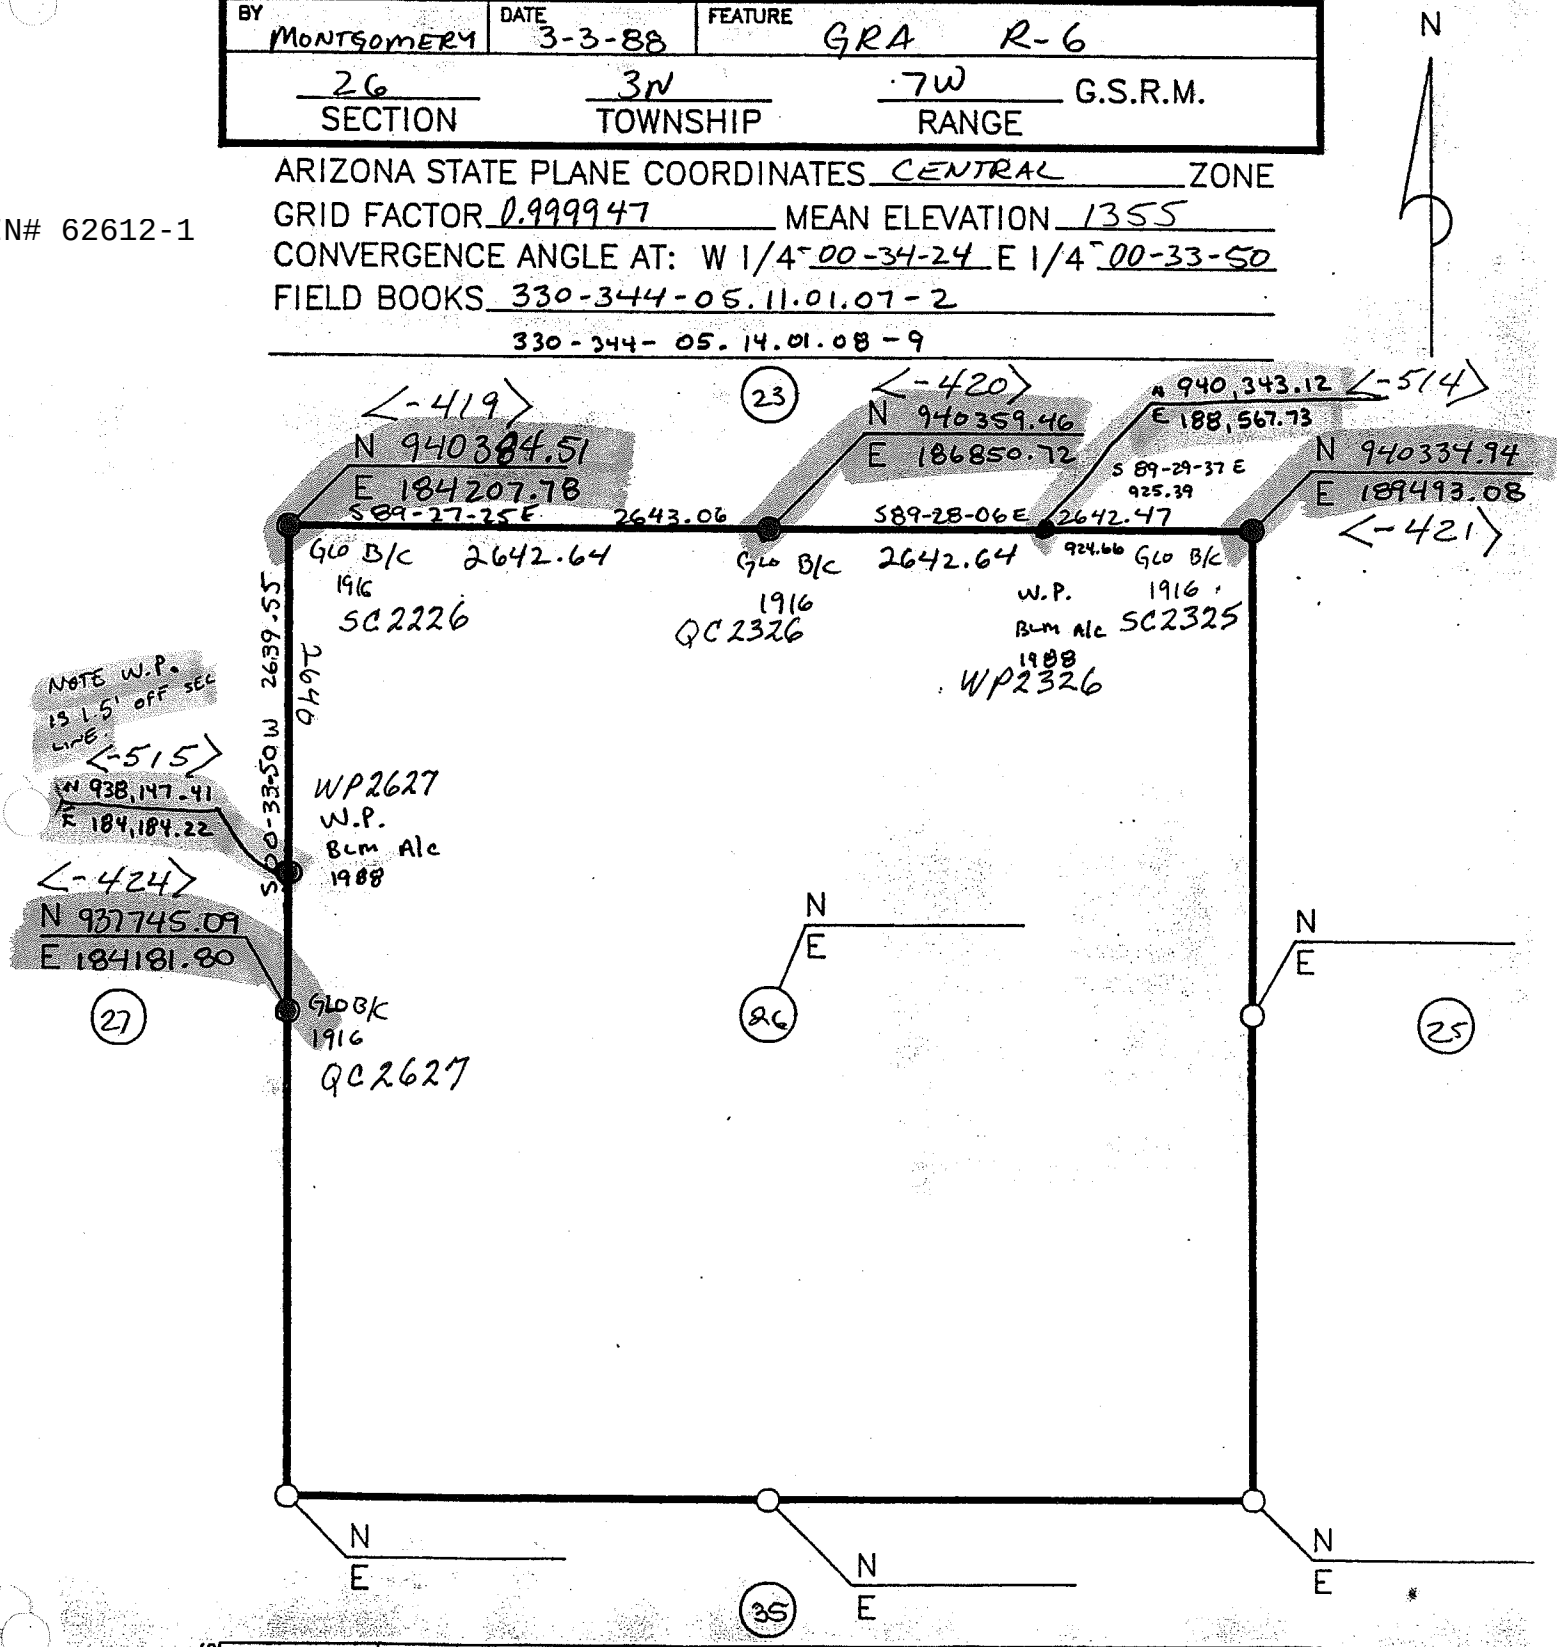


| REVISIONS | |
|---|---|
| 2-7-89 | ADD W.P. 27/26 |
| | |

ALL BEARINGS AND DISTANCES ARE GRID