#AUTOCAD

BUREAU OF RECLAMATION
ARIZONA PROJECTS OFFICE

BY MONTGOMERY	DATE 3-3-88	FEATURE GRA R-6
27 SECTION	3N TOWNSHIP	7W RANGE G.S.R.M.

ARIZONA STATE PLANE COORDINATES CENTRAL ZONE
GRID FACTOR 0.999950 MEAN ELEVATION 1385
CONVERGENCE ANGLE AT: W 1/4 -00-34-59 E 1/4 -00-34-24
FIELD BOOKS 330-344-05.11.01.07-2
330-344-05.14.01.08-9

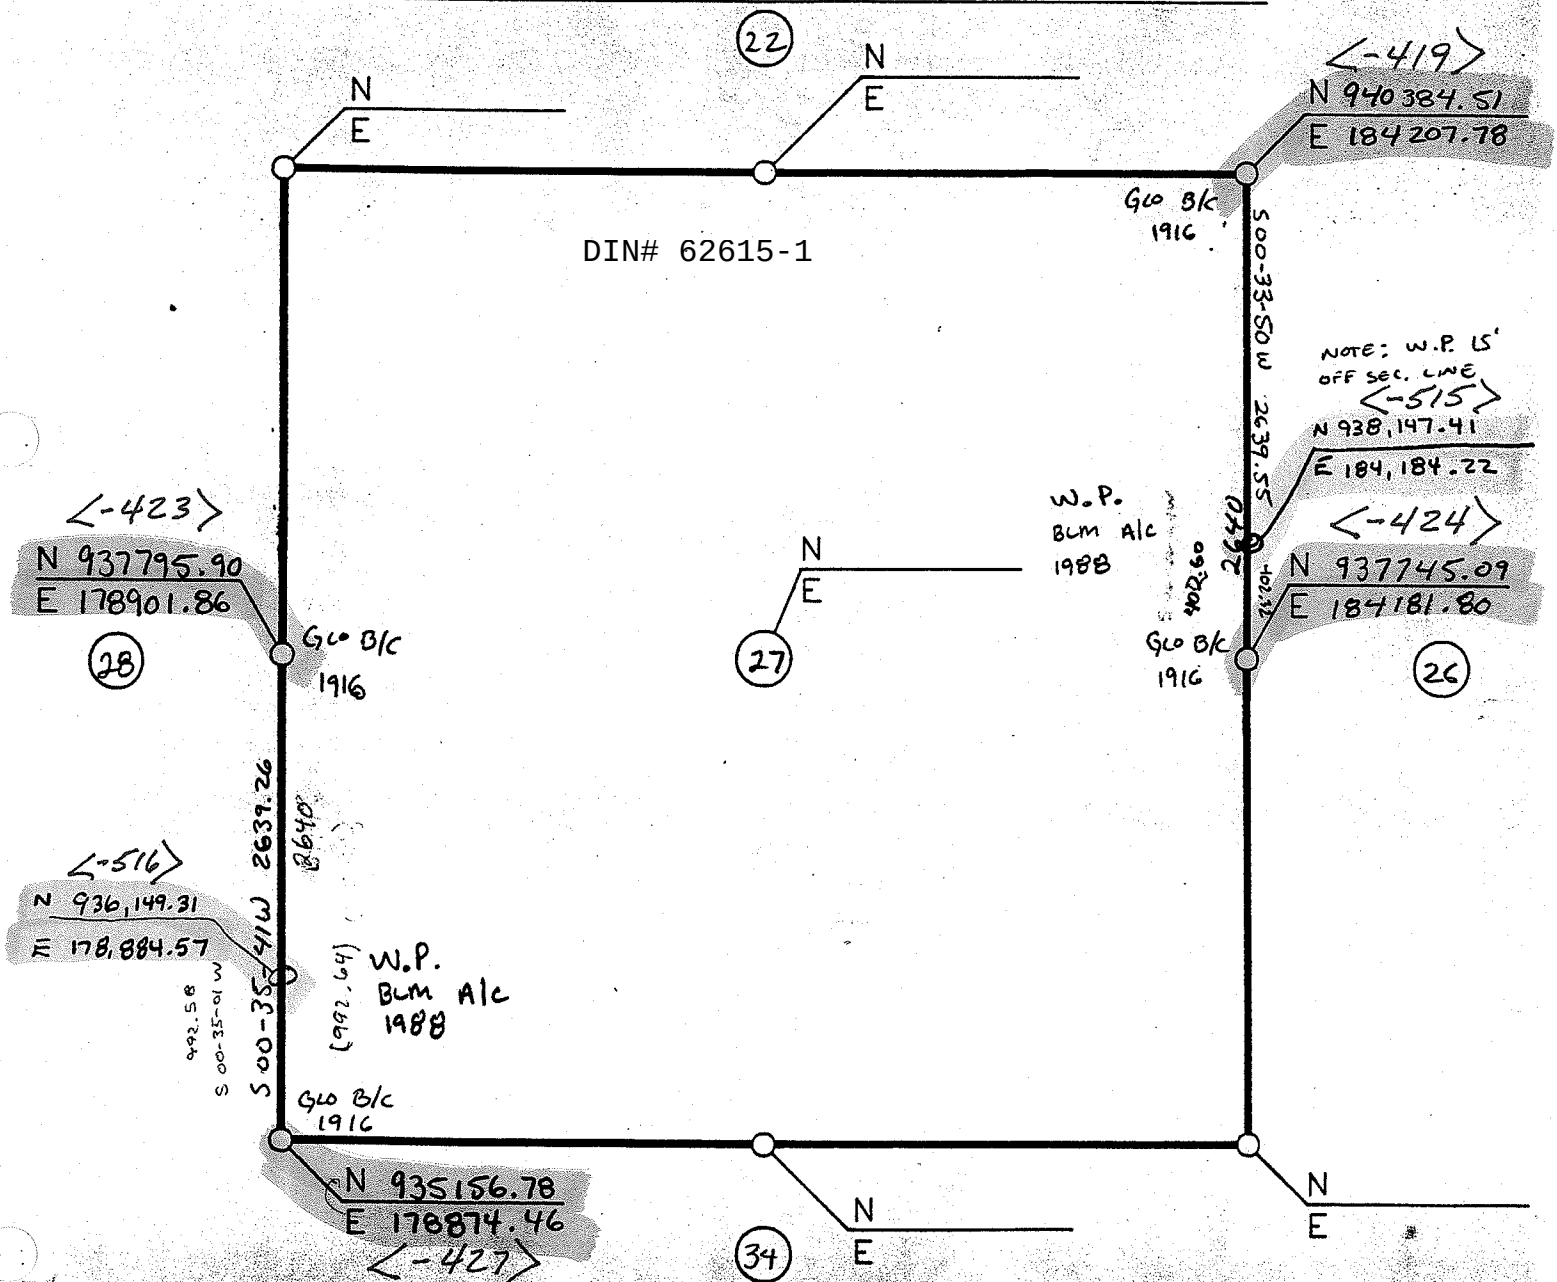

REVISIONS	
2-7-89	ADD W.P. 28/27 , 27/26

ALL BEARINGS AND DISTANCES ARE GRID