*AUTOCAD

BUREAU OF RECLAMATION
ARIZONA PROJECTS OFFICE

BY MONTGOMERY	DATE 3-3-88	FEATURE GRA R-6
28 SECTION	3N TOWNSHIP	7W RANGE G.S.R.M.

DIN# 62617-1

ARIZONA STATE PLANE COORDINATES CENTRAL ZONE
GRID FACTOR 0.999953 MEAN ELEVATION 1410
CONVERGENCE ANGLE AT: W 1/4 -00-35-33 E 1/4 -00-34-59
FIELD BOOKS 330-344-05.11.01.07-2
330-344.05.14.01.08-9

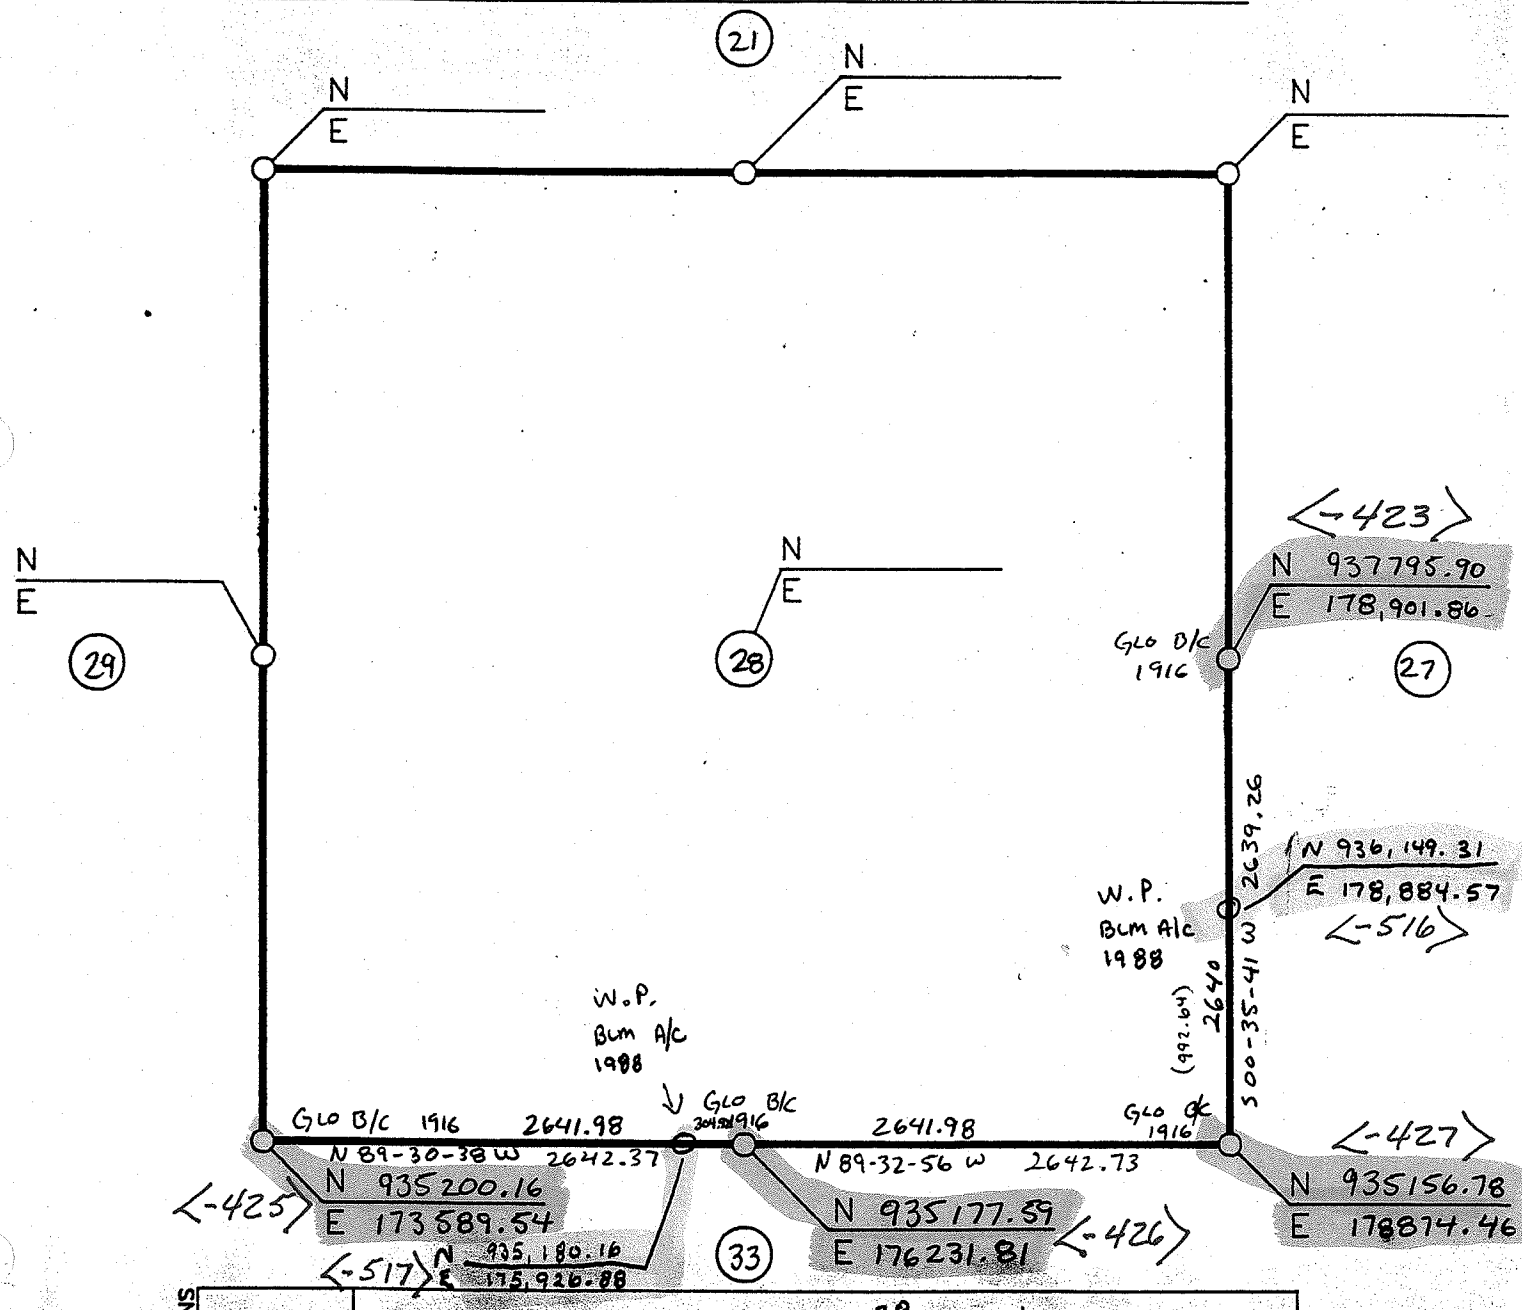

REVISIONS	
2-6-89	ADDED WITNESS POINT FOR 28/33, 28/27

ALL BEARINGS AND DISTANCES ARE GRID