*. AUTOCAD

BUREAU OF RECLAMATION
ARIZONA PROJECTS OFFICE

BY	DATE	FEATURE
MONTGOMERY	3-3-88	GRA R-6

31	3N	7W	G.S.R.M.
SECTION	TOWNSHIP	RANGE	

ARIZONA STATE PLANE COORDINATES CENTRAL ZONE
GRID FACTOR 0.999960 MEAN ELEVATION 1390
CONVERGENCE ANGLE AT: W 1/4 - 00-36-41 E 1/4 - 00-36-07
FIELD BOOKS 330-344-05.11.01.07-2
330-344-05.14.01-08-9

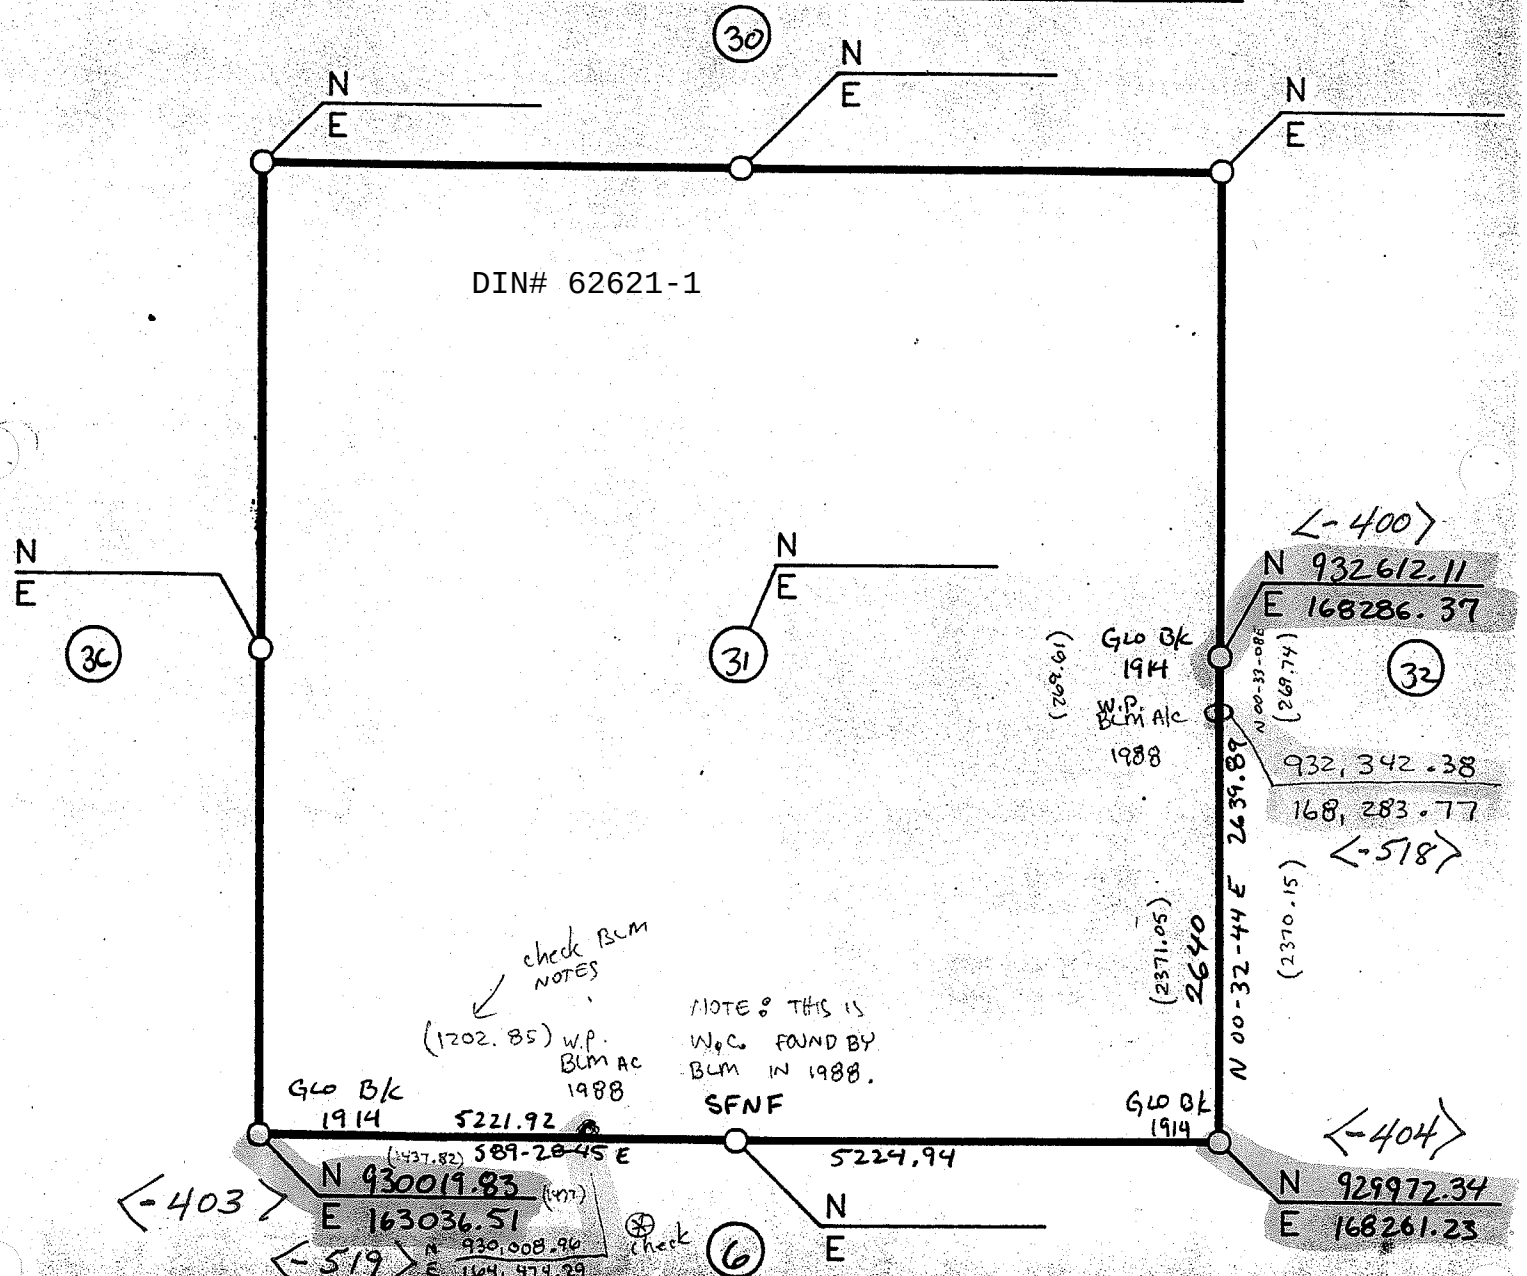

REVISIONS					
2-6-89	ADD	W.P.	31/32		31/6

ALL BEARINGS AND DISTANCES ARE GRID