AUTOCAD

BUREAU OF RECLAMATION
ARIZONA PROJECTS OFFICE

BY	DATE	FEATURE
MONTGOMERY	3-3-88	GRA R-6

33	3N	7W	G.S.R.M.
SECTION	TOWNSHIP	RANGE	

DIN# 62625-1

ARIZONA STATE PLANE COORDINATES CENTRAL ZONE
GRID FACTOR 0.999956 MEAN ELEVATION 1345
CONVERGENCE ANGLE AT: W 1/4 00-35-33 E 1/4 00-34-59
FIELD BOOKS 330-344-05.11.01-07-2
330-344-05.14.01.08-9

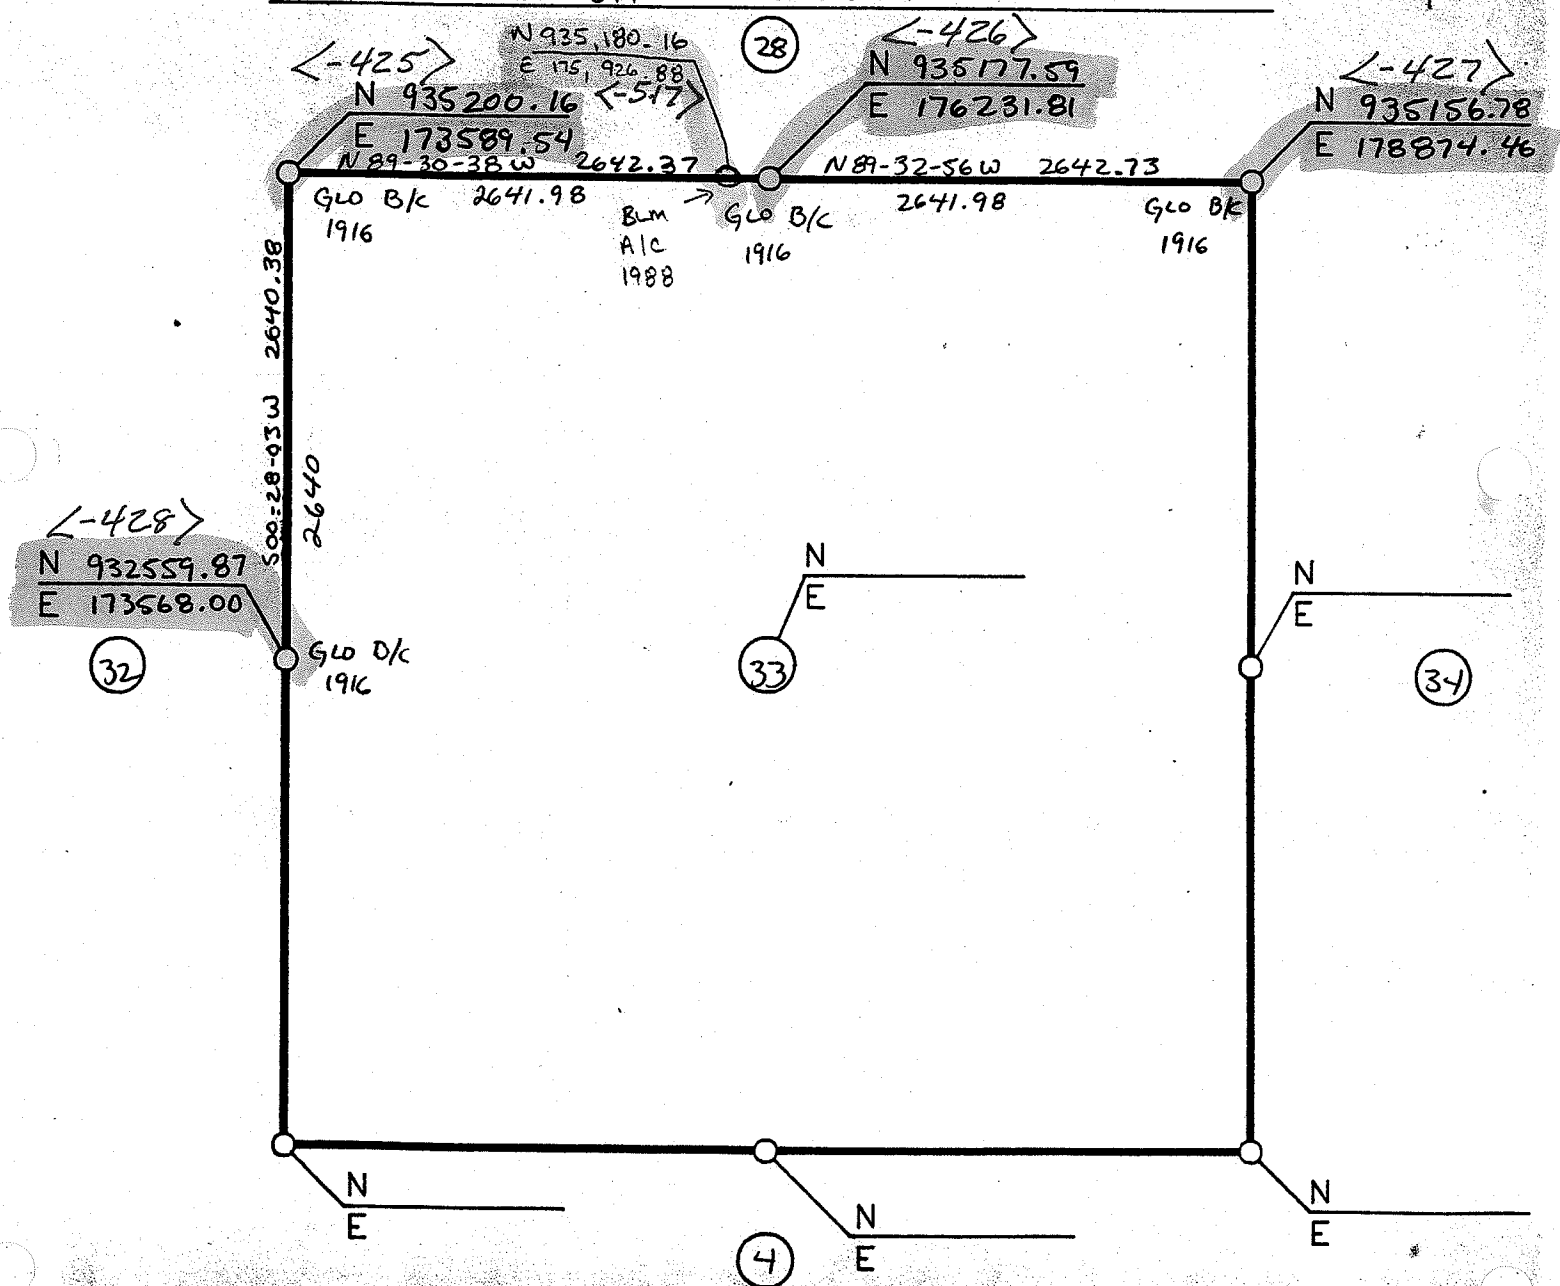

REVISIONS	
2-6-89	ADD W.P. 28/33

ALL BEARINGS AND DISTANCES ARE GRID