? AUTOCAD

BUREAU OF RECLAMATION
ARIZONA PROJECTS OFFICE

BY Rieck	DATE 3-3-88	FEATURE GRANITE REEF REACH-7
17 SECTION	3N TOWNSHIP	5W RANGE G.S.R.M.

ARIZONA STATE PLANE COORDINATES CENTRAL ZONE
GRID FACTOR 0.999955 MEAN ELEVATION ?
CONVERGENCE ANGLE AT: W 1/4 00-29-17 E 1/4 00-28-42
FIELD BOOKS 330-344-05.12.01.08-1
330-344-05.14.01.08-9 DIN# 62640-1

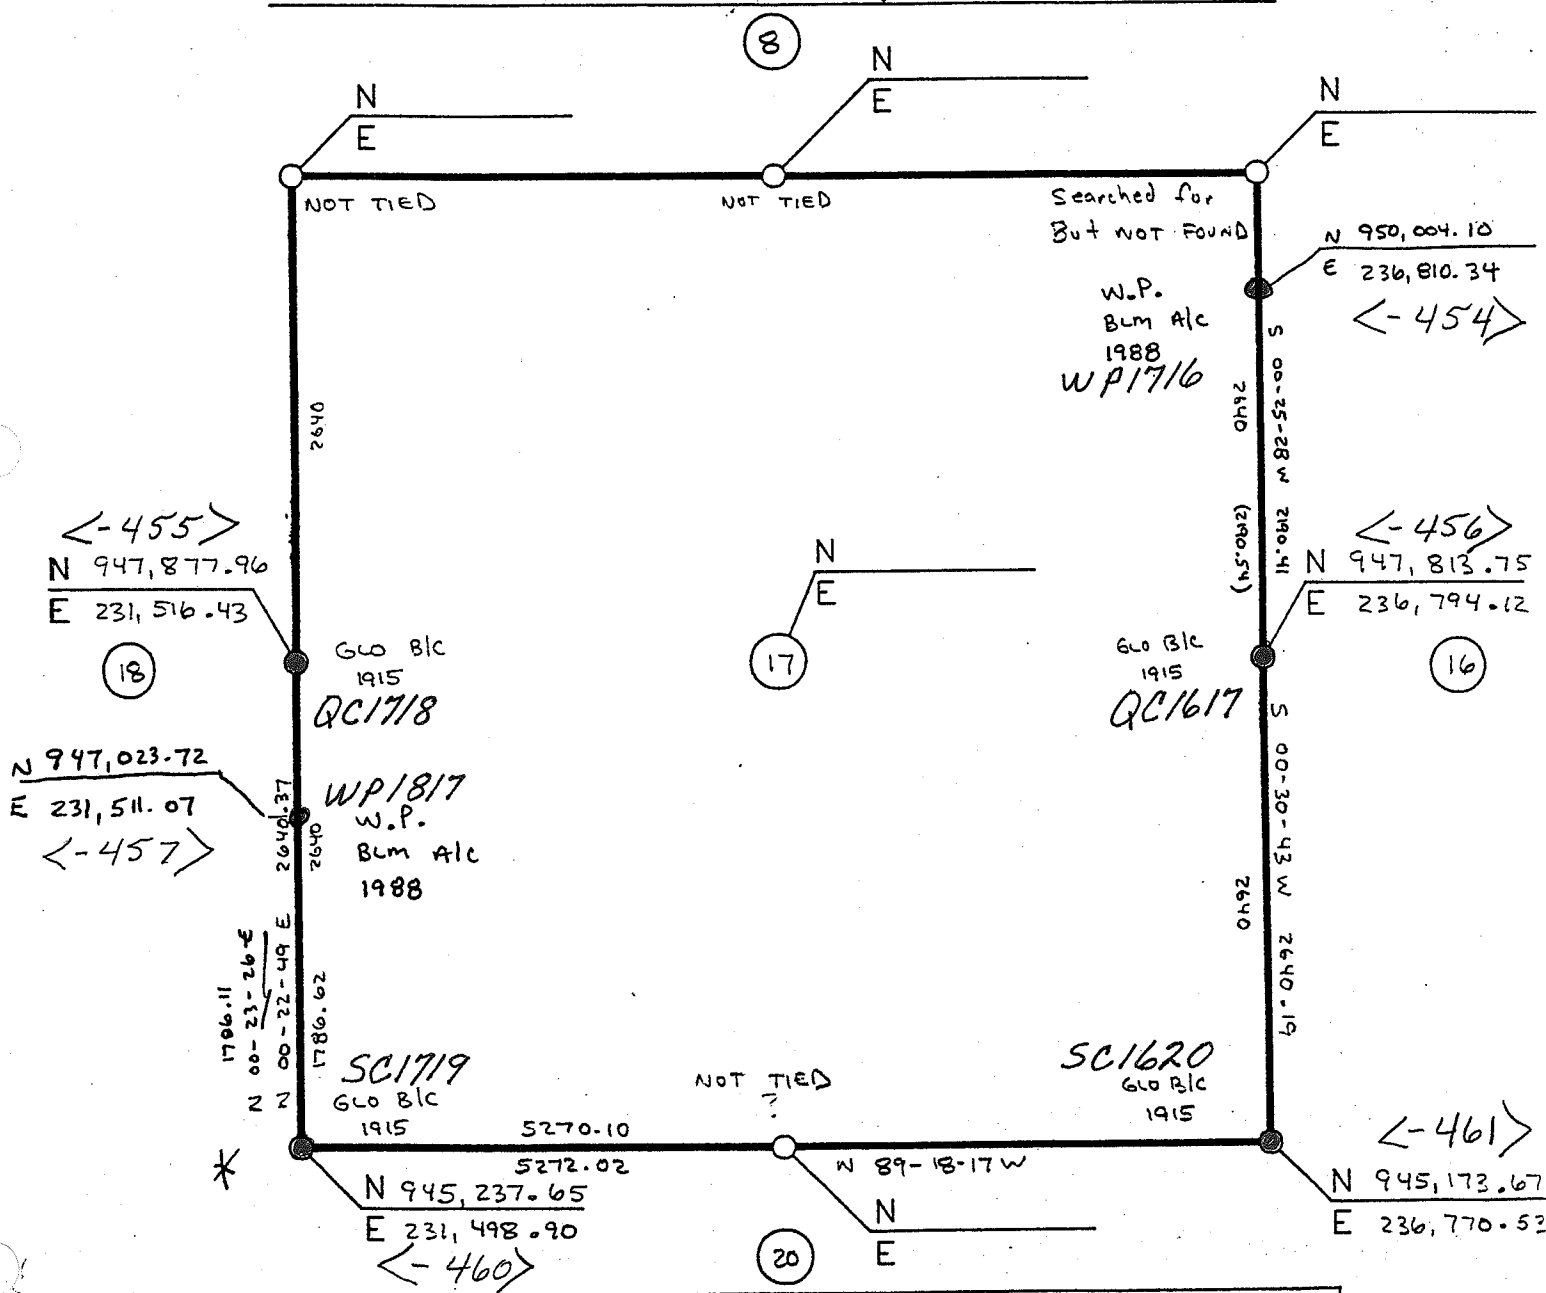

REVISIONS	
2-15-89	ADD W.P. 18/17, 17/16

ALL BEARINGS AND DISTANCES ARE GRID