U.S. BUREAU OF RECLAMATION
ARIZONA PROJECTS OFFICE

BY Rieck	DATE 3-3-88	FEATURE Granite Reef Aqueduct Reach-7
13 SECTION	3N TOWNSHIP	6W RANGE G.S.R.M.

DIN# 62643-1

ARIZONA STATE PLANE COORDINATES CENTRAL ZONE
GRID FACTOR 0.999915 MEAN ELEVATION 1510
CONVERGENCE ANGLE AT: WI/4 0°30'24" EI/4 0°29'50"
FIELD BOOKS 330-344-05.11.01.07-1 & 2
330-344-05.12.01.08-1 330-344-05.14.01.08-9

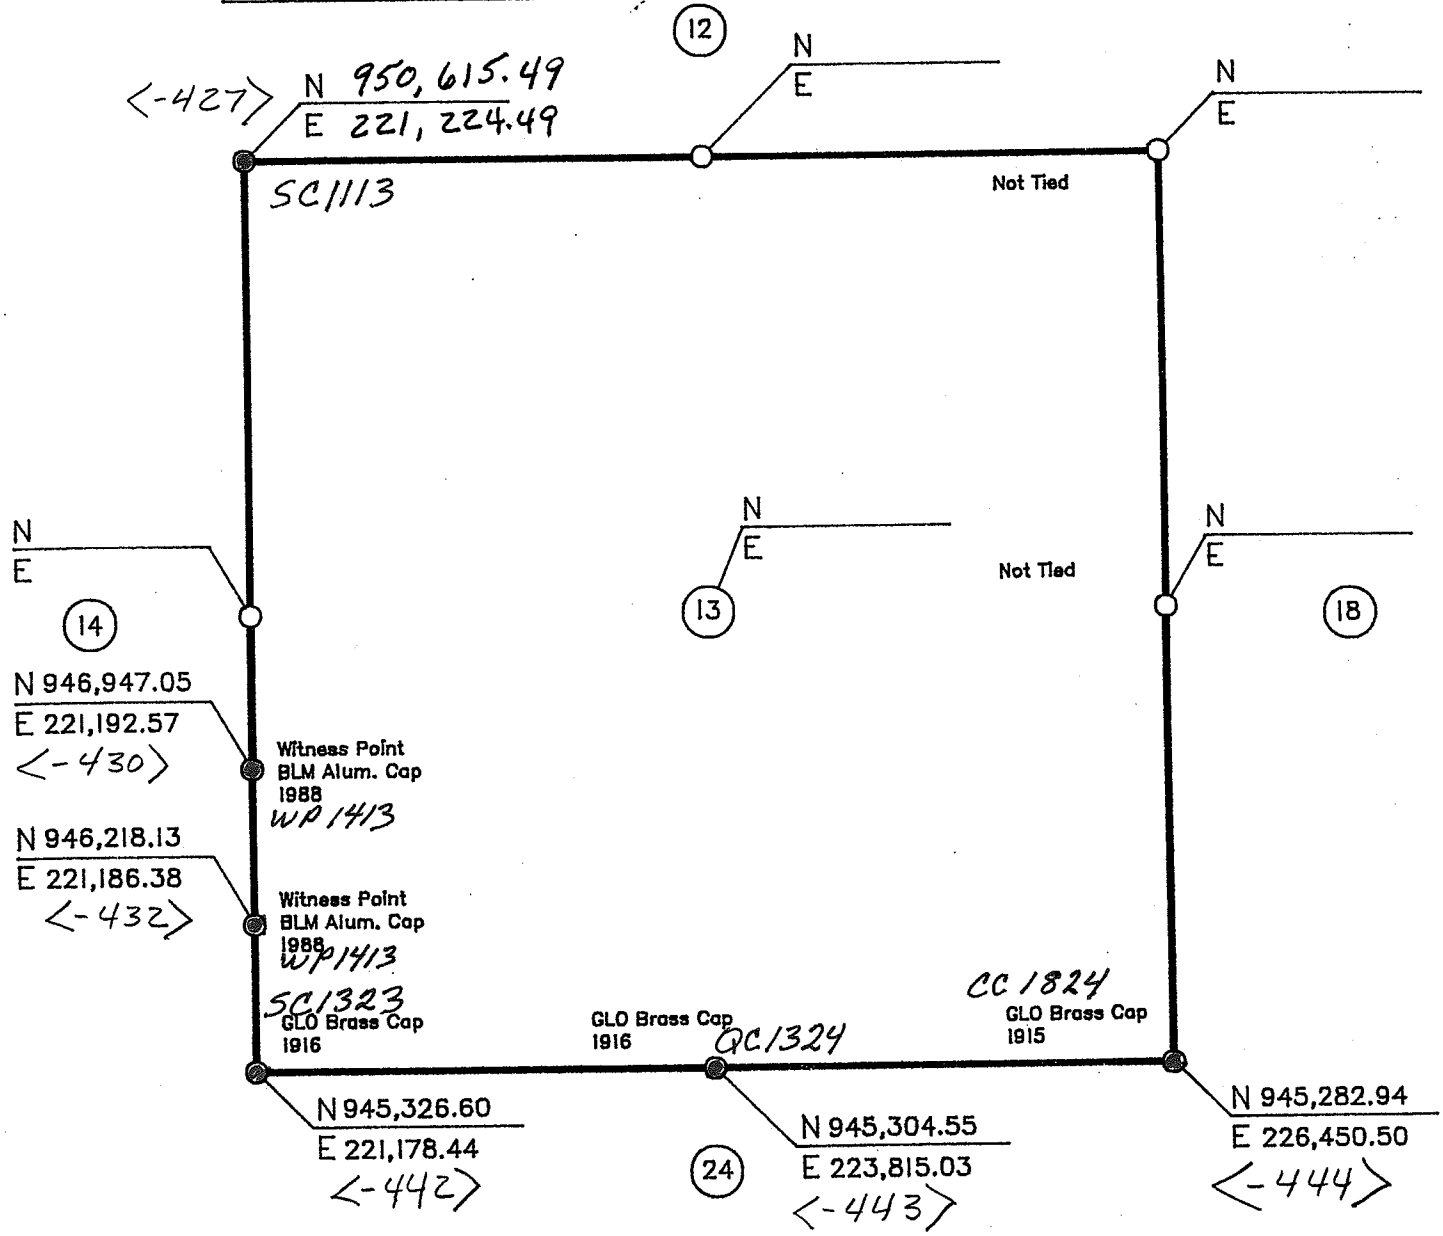

REVISIONS		
	2-10-89	Added Witness Point 14|13

ALL BEARINGS AND DISTANCES ARE GRID