U.S. BUREAU OF RECLAMATION
ARIZONA PROJECTS OFFICE

BY Rieck	DATE 3-3-88	FEATURE Granite Reef Aqueduct Reach-7
14 SECTION	3N TOWNSHIP	6W RANGE G.S.R.M.

ARIZONA STATE PLANE COORDINATES CENTRAL ZONE
GRID FACTOR 0.999918 MEAN ELEVATION 1510
CONVERGENCE ANGLE AT: WI/4 0°30'59" EI/4 0°30'24"
FIELD BOOKS 330-344-05.11.01.07-1 & 2
330-344-05.12.01.08-1 330-344-05.14.01.08-9

DIN# 62644-1

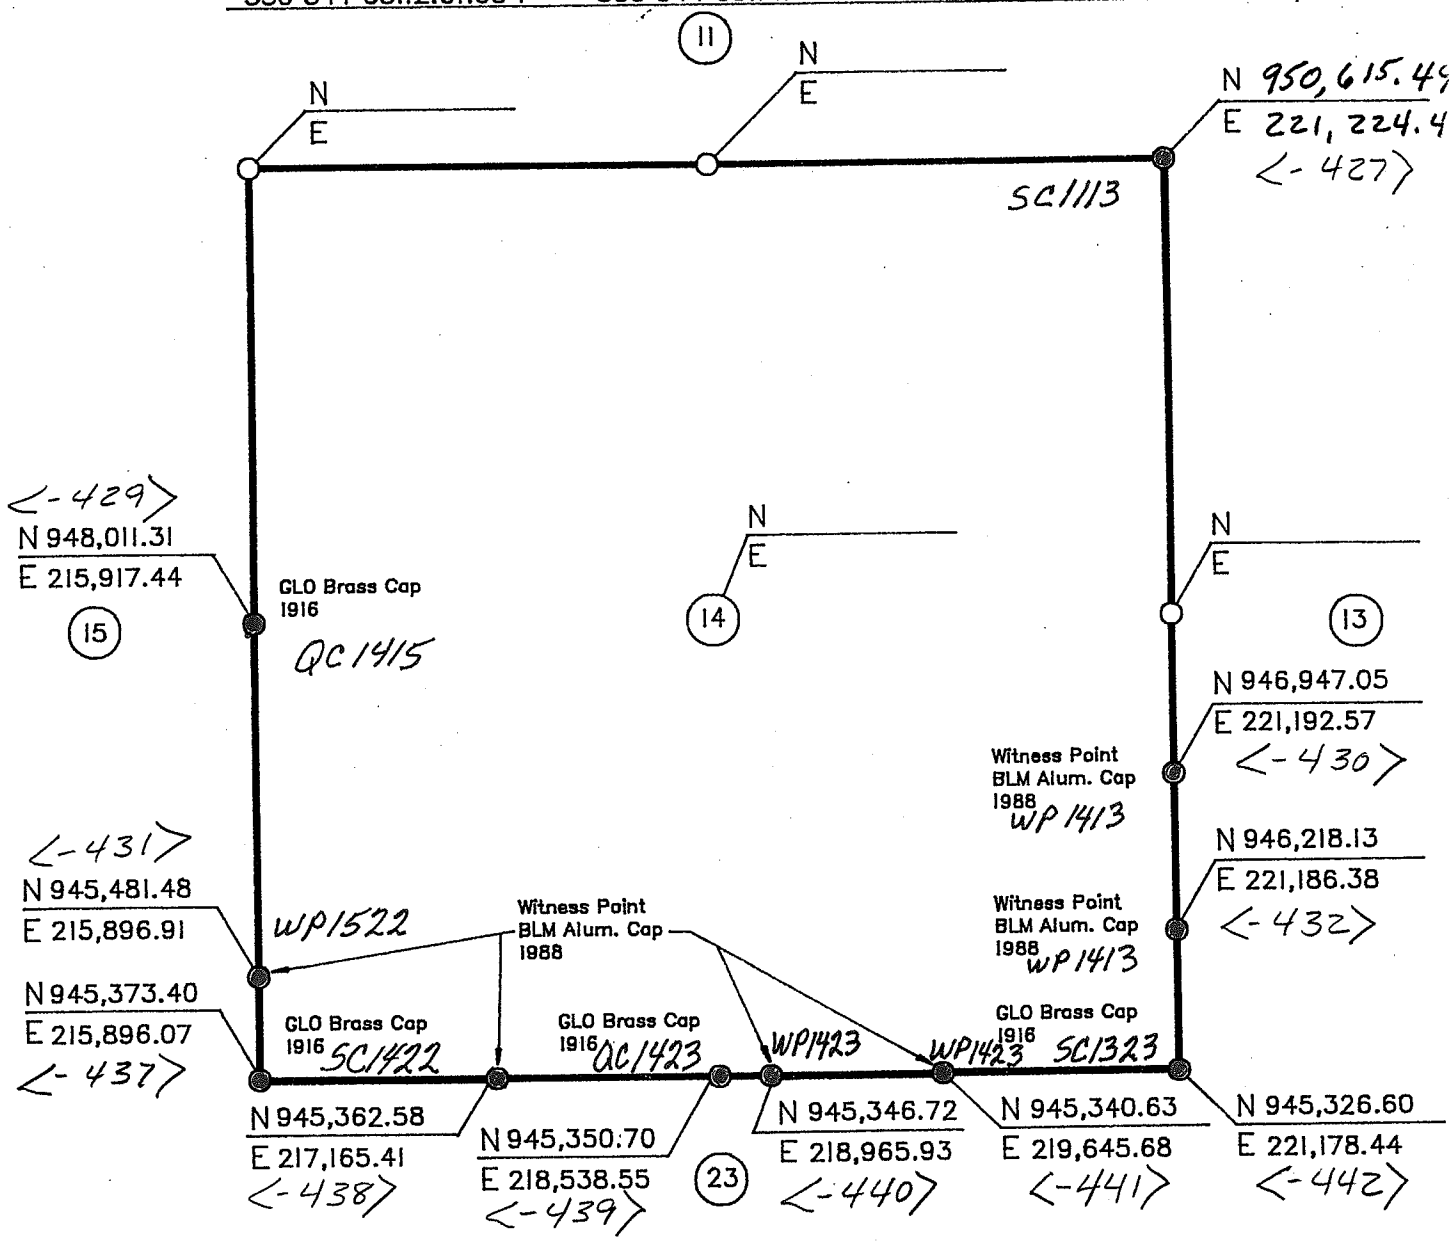

REVISIONS		
	2-10-89	Added Witness Points 15|14, 14/23, 14|13

ALL BEARINGS AND DISTANCES ARE GRID