U.S. BUREAU OF RECLAMATION
ARIZONA PROJECTS OFFICE

BY Rieck	DATE 3-3-88	FEATURE Granite Reef Aqueduct Reach 6 & 7
15 SECTION	3N TOWNSHIP	6W RANGE G.S.R.M.

ARIZONA STATE PLANE COORDINATES CENTRAL ZONE

GRID FACTOR 0.999926 MEAN ELEVATION 1430

CONVERGENCE ANGLE AT: W1/4 0°31'33" E1/4 0°30'59"

FIELD BOOKS 330-344-05.11.01.07-1 & 2

330-344-05.14.01.08-9

DIN# 62645-1

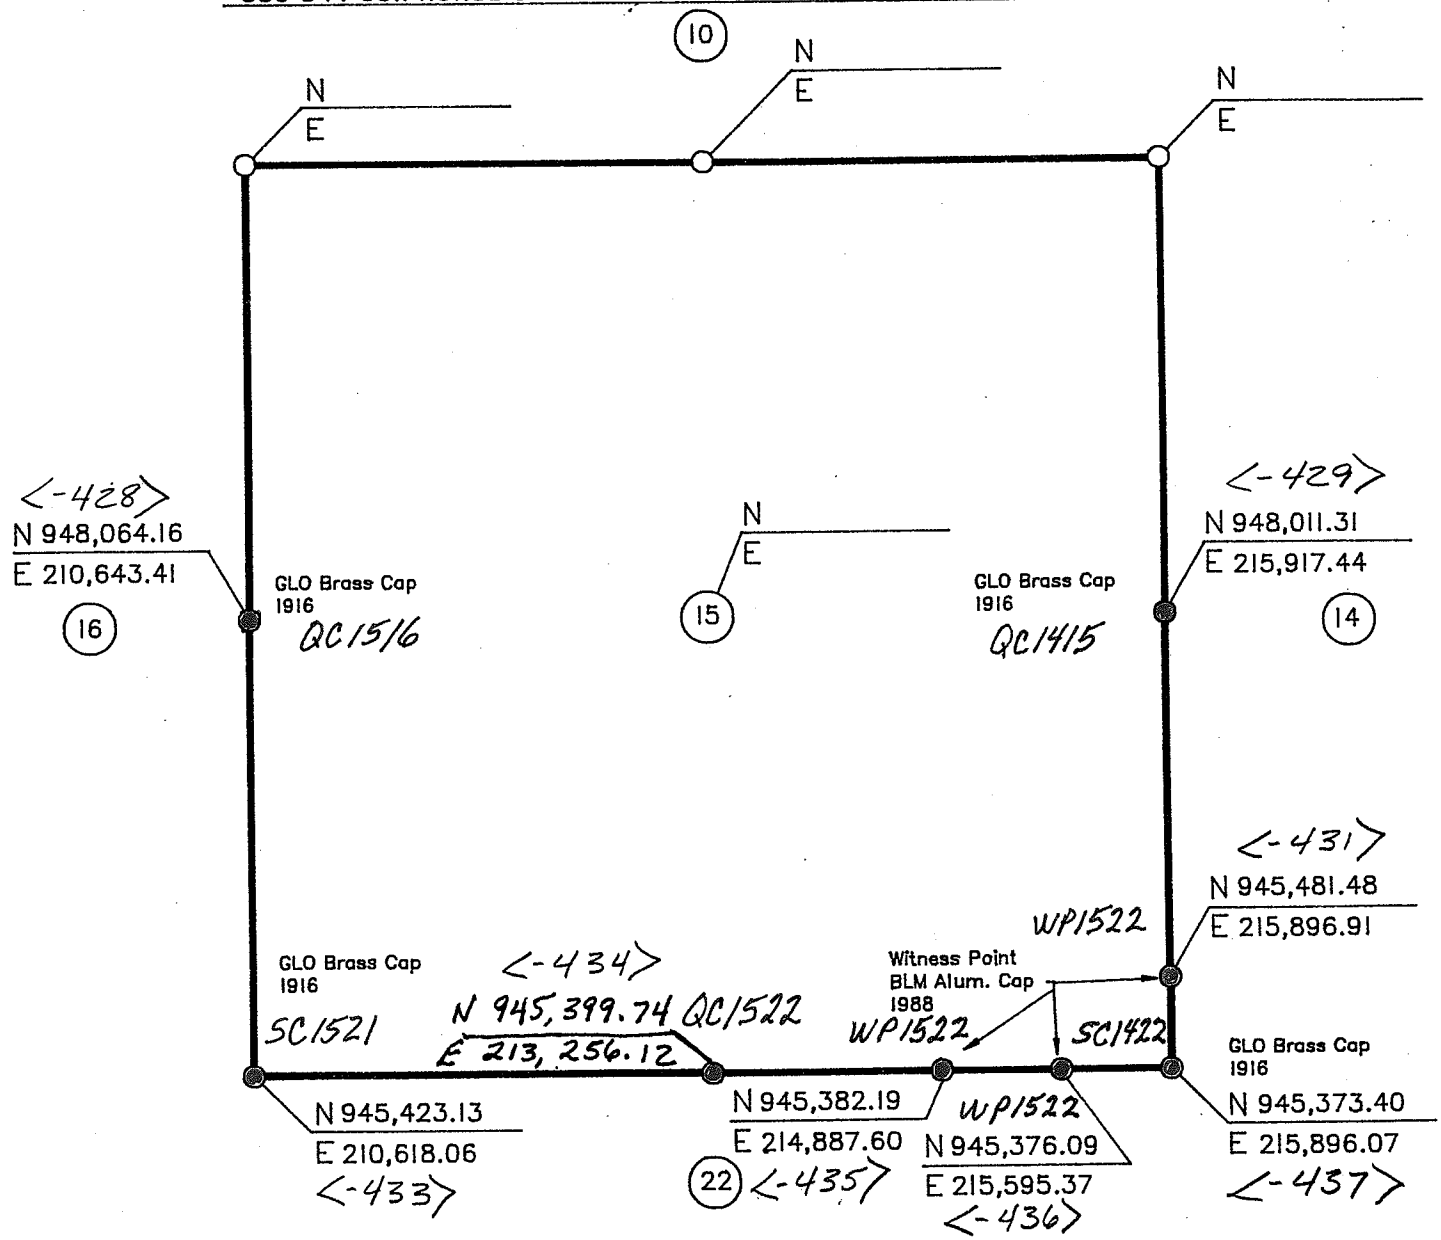

REVISIONS		
	2-10-89	Added Witness Point 15/22

ALL BEARINGS AND DISTANCES ARE GRID