# U.S. BUREAU OF RECLAMATION
## ARIZONA PROJECTS OFFICE

| BY Rieck | DATE 12-14-87 | FEATURE Granite Reef Aqueduct Reach-8 |
|---|---|---|
| 2 SECTION | 4N TOWNSHIP | 3W RANGE G.S.R.M. |

ARIZONA STATE PLANE COORDINATES CENTRAL ZONE
GRID FACTOR 0.999867 MEAN ELEVATION 1550
CONVERGENCE ANGLE AT: W1/4 0°20'59" E1/4 0°20'25"
FIELD BOOKS 330-344-05.13.01.08-2

DIN# 62670-1

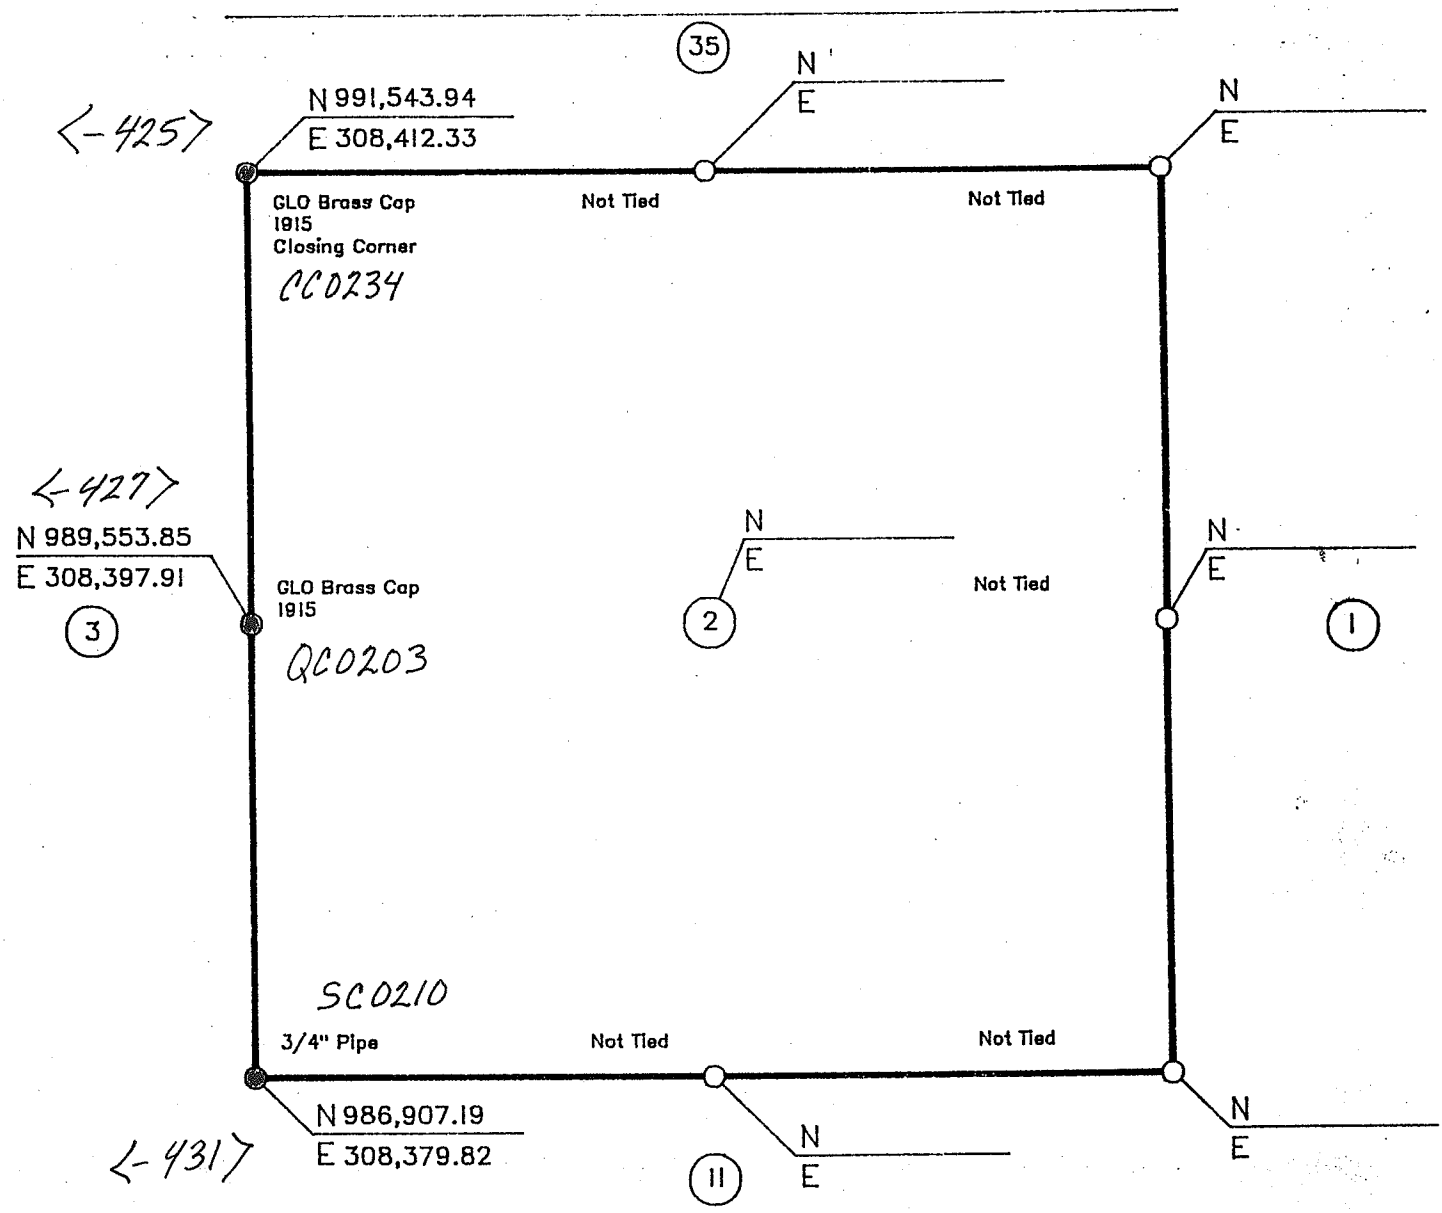


| REVISIONS | |
|---|---|
| | |
| | |

ALL BEARINGS AND DISTANCES ARE GRID