DIN# 62744-1

BUREAU OF RECLAMATION
ARIZONA PROJECTS OFFICE

BY	DATE	FEATURE
Rieck	3-3-88	GRANITE REEF -9

14	5N	1W	G.S.R.M.
SECTION	TOWNSHIP	RANGE	

ARIZONA STATE PLANE COORDINATES CENTRAL ZONE
GRID FACTOR 0.999833 MEAN ELEVATION 1775
CONVERGENCE ANGLE AT: W 1/4 -00-14-11 E 1/4 -00-13-36
FIELD BOOKS * AERIAL TIE 330-344-05.14.00.04-10
330-344-05.14.01.08-9

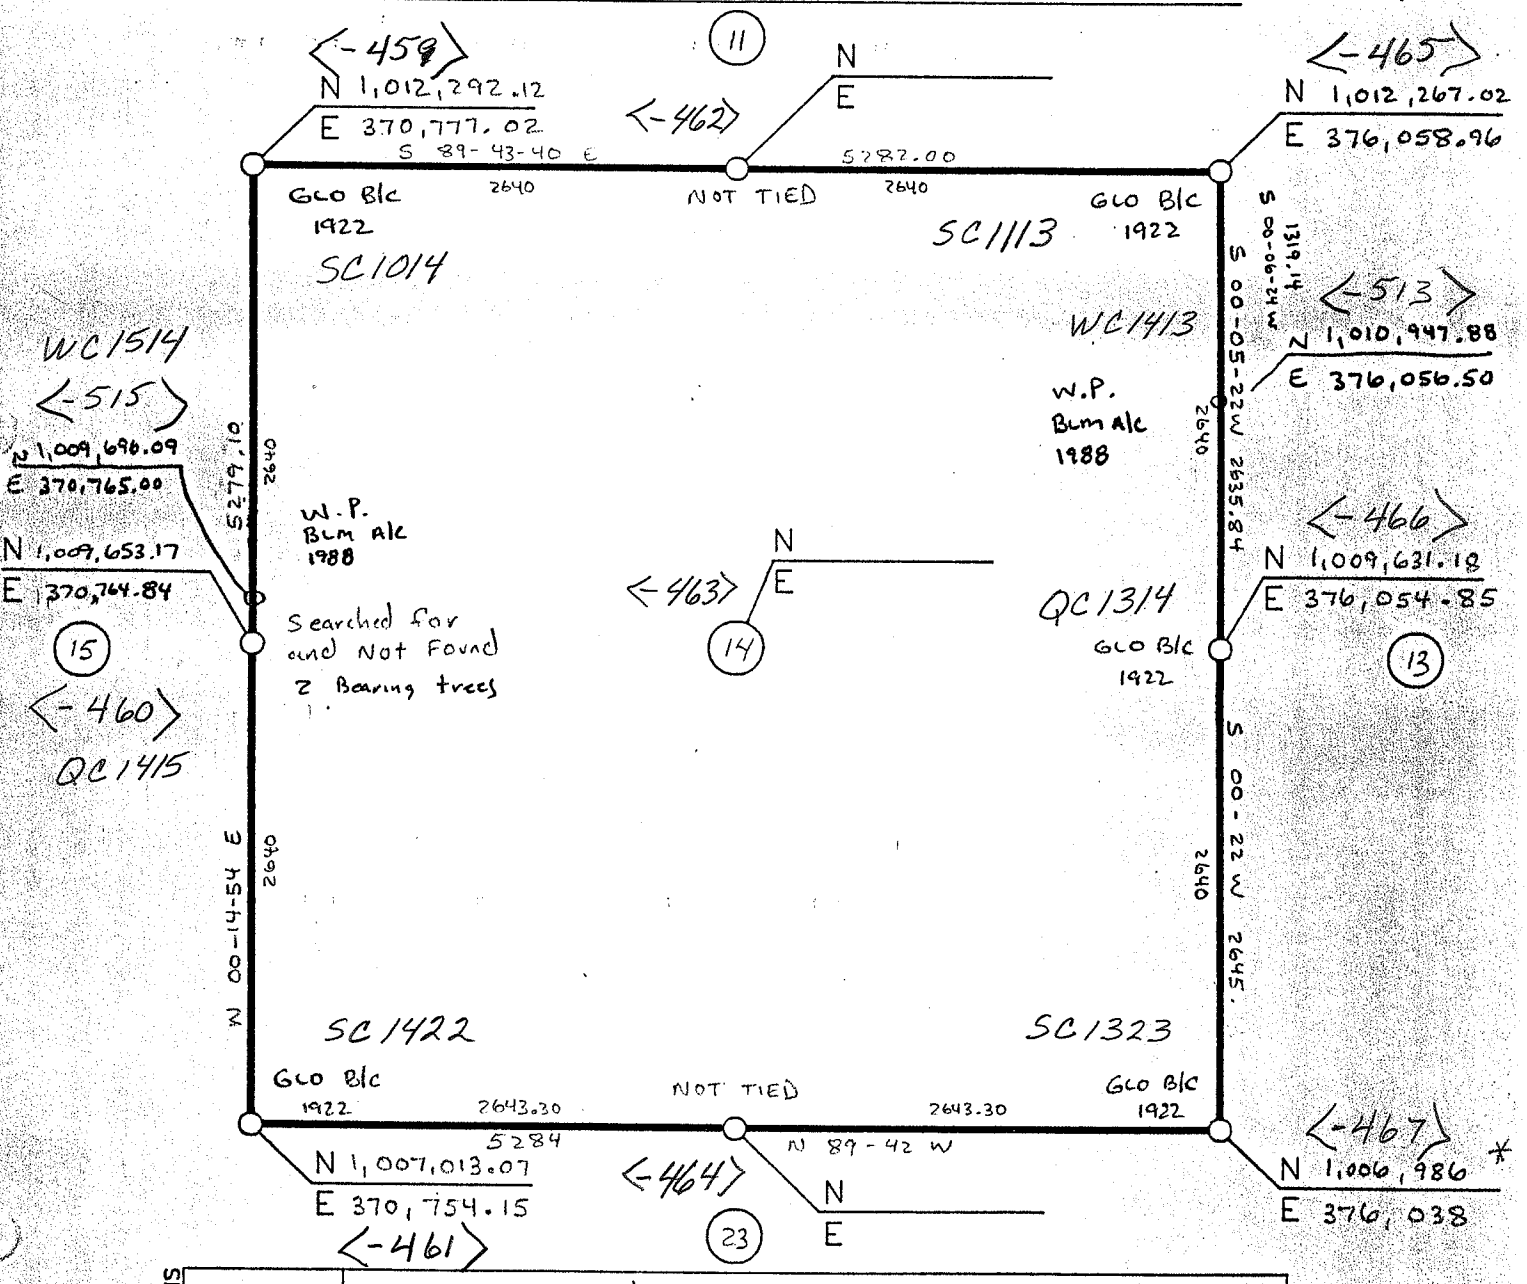

REVISIONS	
2-15-89	ADD W.P. 14/13, WP 15/14, 1/4 15/14

ALL BEARINGS AND DISTANCES ARE GRID