# U.S. BUREAU OF RECLAMATION
## ARIZONA PROJECTS OFFICE

| BY STOLSIG | DATE 4-12-91 | FEATURE Granite Reef Reach-9 |
|---|---|---|
| 8 SECTION | 5N TOWNSHIP | 1E RANGE G.S.R.M. |

ARIZONA STATE PLANE COORDINATES CENTRAL ZONE
GRID FACTOR 0.999842 MEAN ELEVATION 1485
CONVERGENCE ANGLE AT: W1/4 -0°12' 27" E1/4 -0°11' 52"
FIELD BOOKS 330-344-05.14.01.08-1, 2 and 9
330-344-05.14.00.04-1

DIN# 62755-1

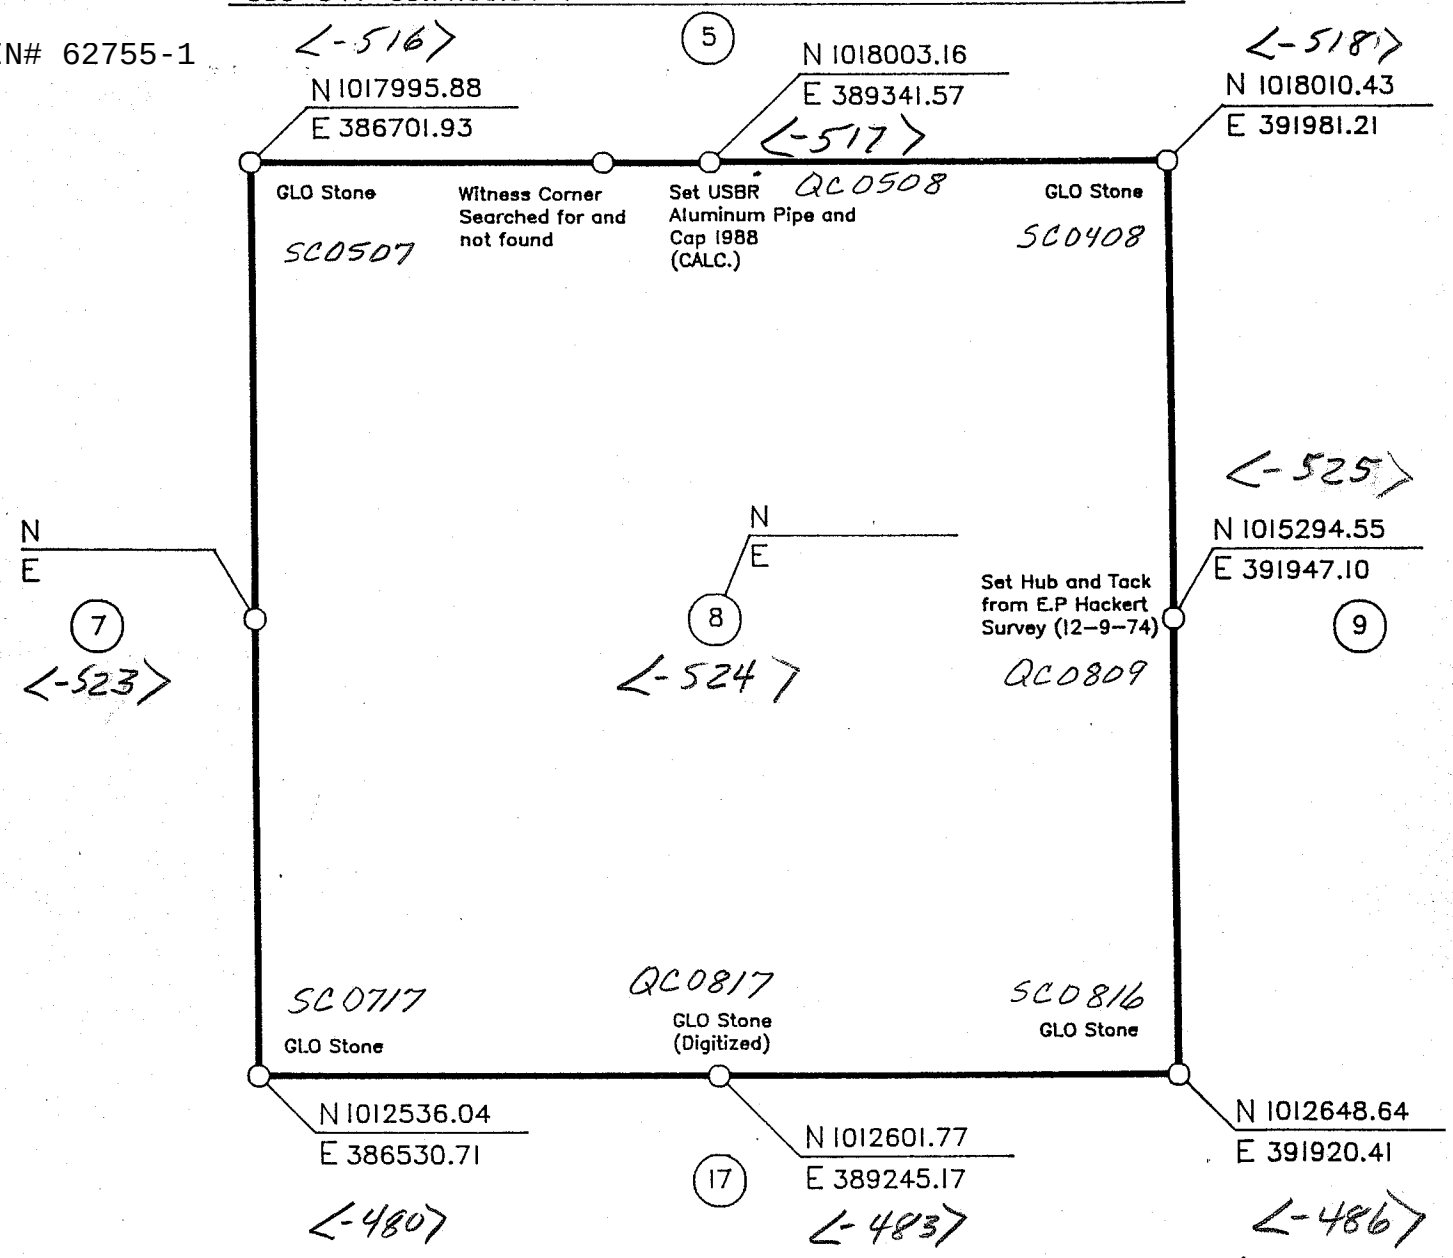


| REVISIONS | |
|---|---|
| | |
| | |

ALL BEARINGS AND DISTANCES ARE GRID