U.S. BUREAU OF RECLAMATION
ARIZONA PROJECTS OFFICE

BY Montgomery	DATE 3-17-89	FEATURE Granite Reef Aqueduct Reach-10
6 SECTION	4N TOWNSHIP	3E RANGE G.S.R.M.

ARIZONA STATE PLANE COORDINATES CENTRAL ZONE
GRID FACTOR 0.999827 MEAN ELEVATION 1600
CONVERGENCE ANGLE AT: W1/4 0°06'05" E1/4 0°05'31"
FIELD BOOKS 330-344-05.15.00.07-1, 2 and 3
* Aerial Tie Contract #14 06 D 1736 Wilson and Co.

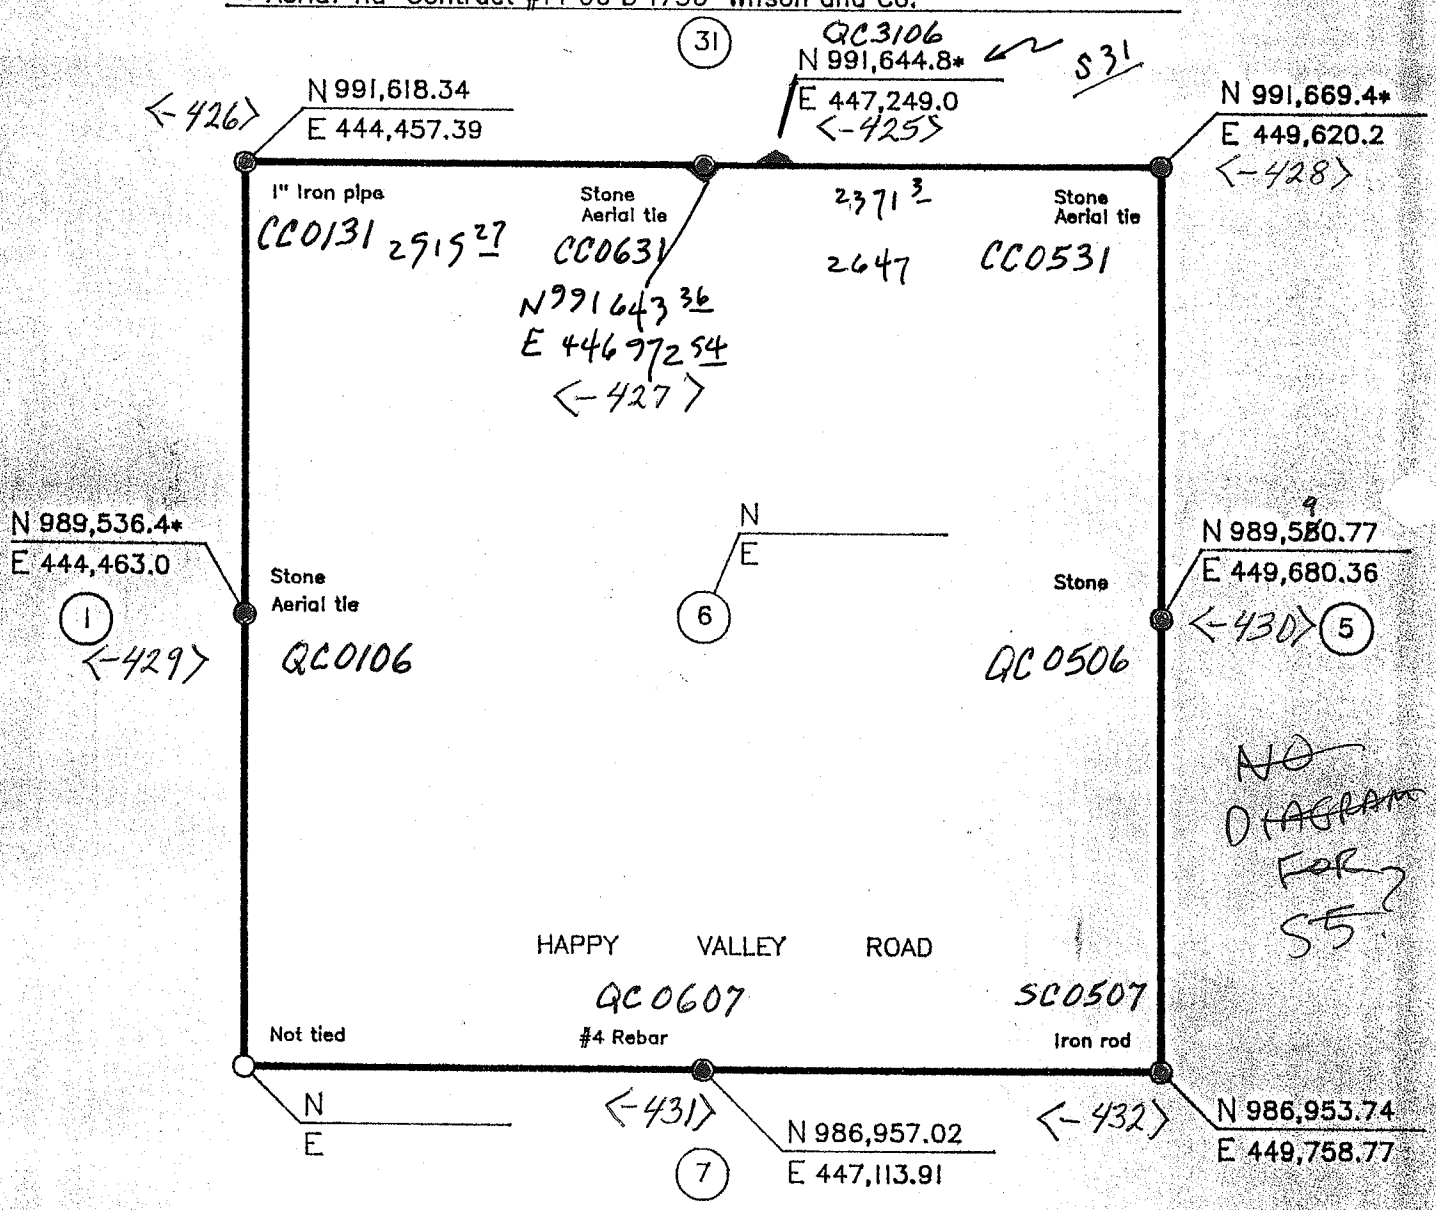

NO DIAGRAM FOR S5

REVISIONS	

ALL BEARINGS AND DISTANCES ARE GRID