DIN# 62761-1

U.S. BUREAU OF RECLAMATION
ARIZONA PROJECTS OFFICE

BY STOLSIG	DATE 4-21-86	FEATURE GRANITE REEF AQUEDUCT REACH 10
8 SECTION	4N TOWNSHIP	3E RANGE G.S.R.M.

ARIZONA STATE PLANE COORDINATES CENTRAL ZONE
GRID FACTOR 0.9998991 MEAN ELEVATION 1535
CONVERGENCE ANGLE AT: W1/4 – 0°05'30" E1/4 – 0°04'56"
FIELD BOOKS 330-344-05.15.00.07 3 AND 6
SEE NOTES GMT,5-7-86

NO DIAGRAM FOR 55?

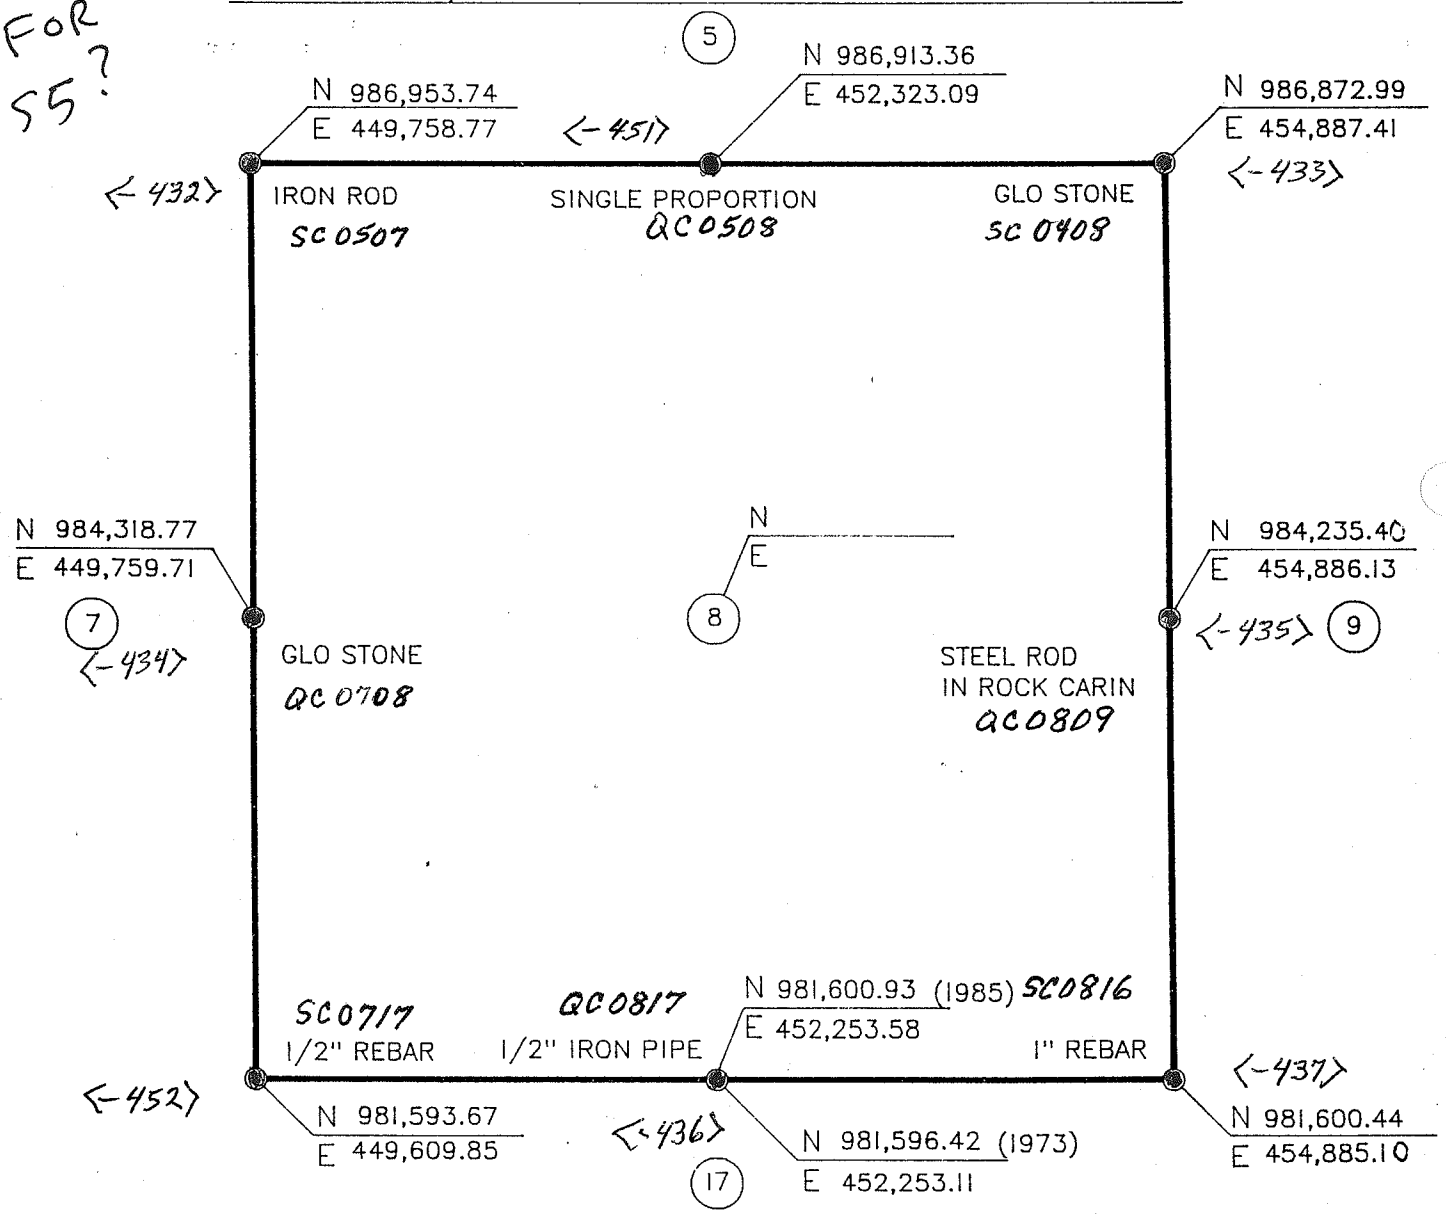

REVISIONS	
3-21-86	CORRECT NORTH LINE

ALL BEARINGS AND DISTANCES ARE GRID