DIN# 62819-1

# BUREAU OF RECLAMATION
## ARIZONA PROJECTS OFFICE

| BY | DATE | FEATURE |
|---|---|---|
| Rieck | 3-17-87 | Granite Reef Aquaduct Reach-11 |

| SECTION | TOWNSHIP | RANGE | |
|---|---|---|---|
| 31 | 4N | 4E | G.S.R.M. |

ARIZONA STATE PLANE COORDINATES Central ZONE

GRID FACTOR 0.999829 MEAN ELEVATION 1490

FIELD BOOKS 330-344-05.16.00.04- 1

330-344-05.16.08.01-1 * Aerial Tie

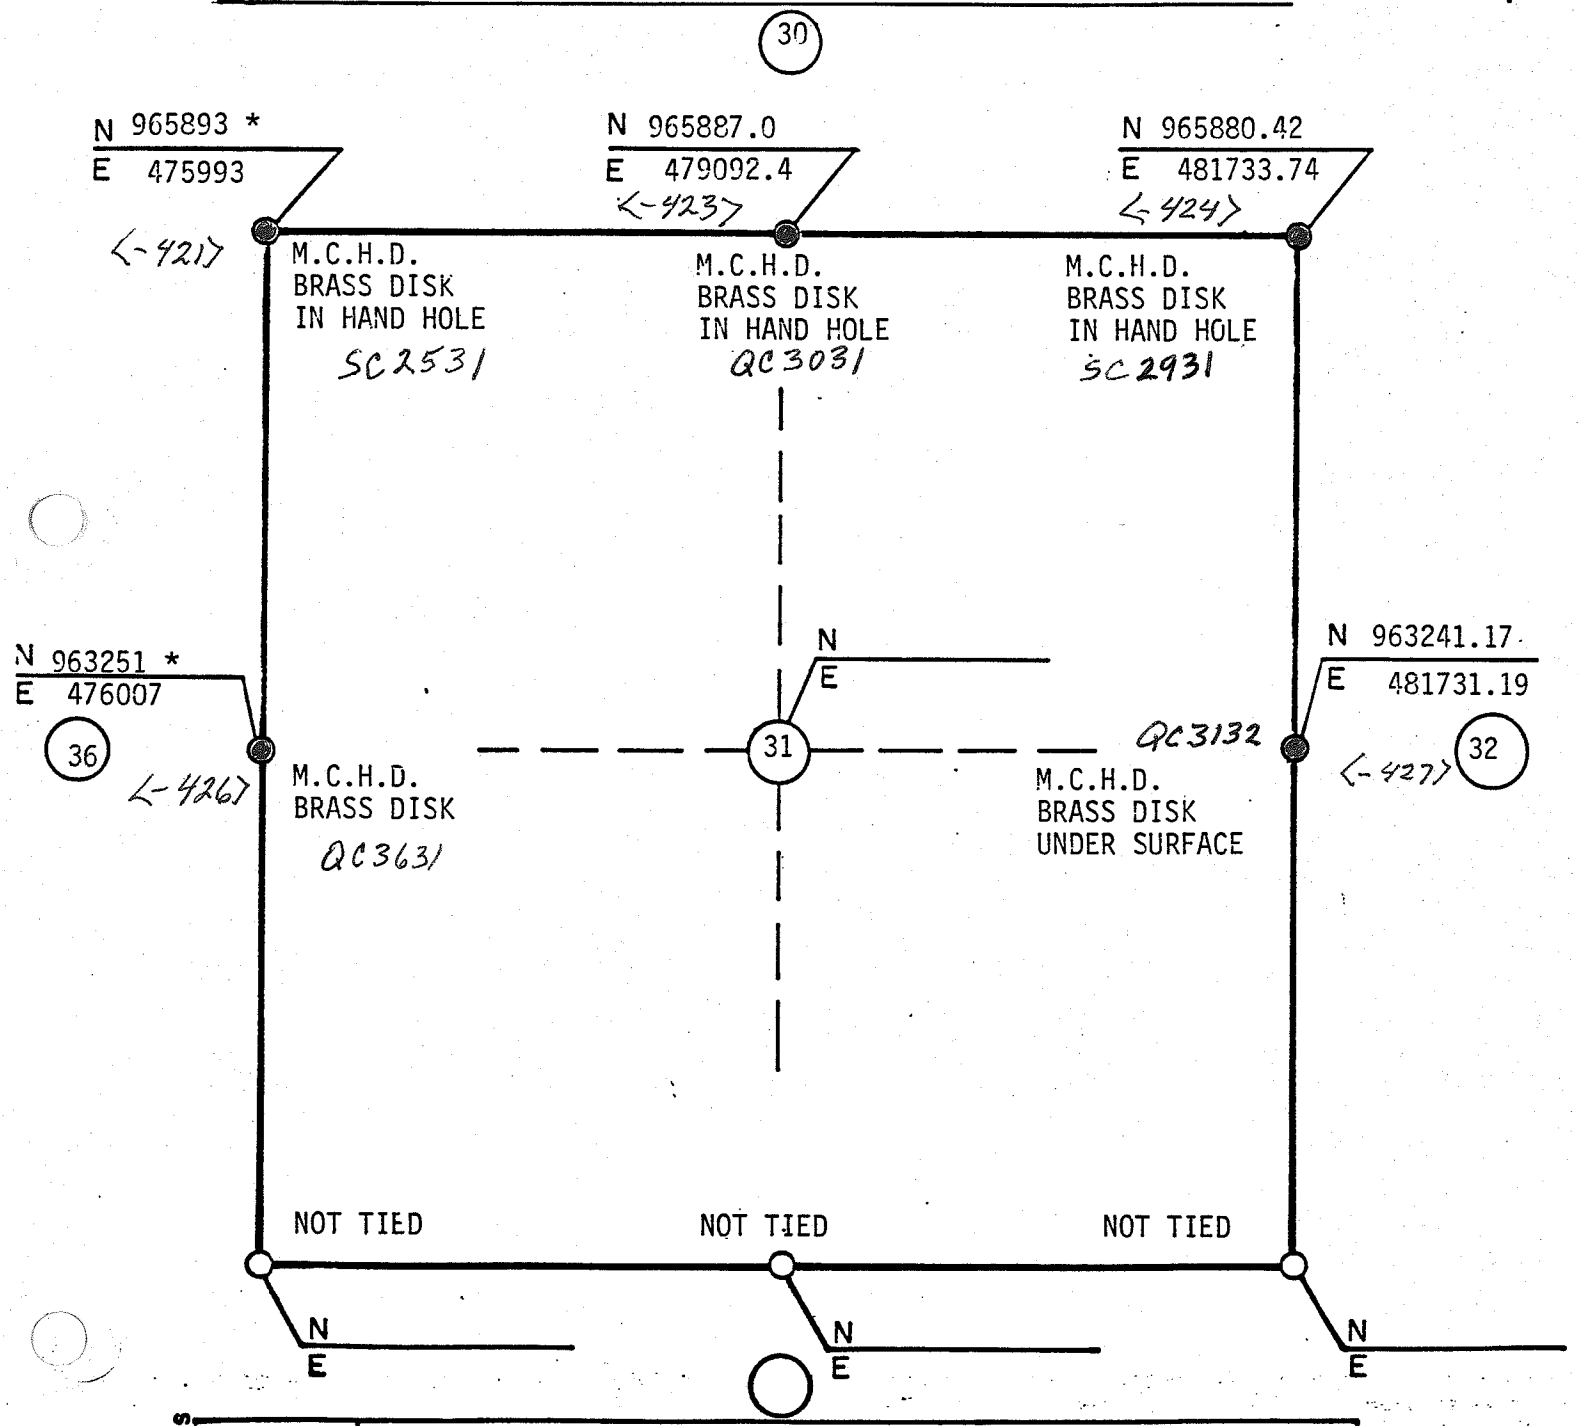


| REVISIONS | |
|---|---|
| | |
| | |

ALL BEARINGS AND DISTANCES ARE GRID