# BUREAU OF RECLAMATION
## ARIZONA PROJECTS OFFICE

| BY Rieck | DATE 7-10-87 | FEATURE GRA R-12 |
|---|---|---|
| 11 SECTION | 2N TOWNSHIP | 6E RANGE G.S.R.M. |

ARIZONA STATE PLANE COORDINATES CENTRAL ZONE
GRID FACTOR 0.999834 MEAN ELEVATION 1480
CONVERGENCE ANGLE AT: W 1/4 00-06-36 E 1/4 00-07-11
FIELD BOOKS 330-344-05.17.00.04-3 * AERIAL TIE
330-344-05.17.16.04-1

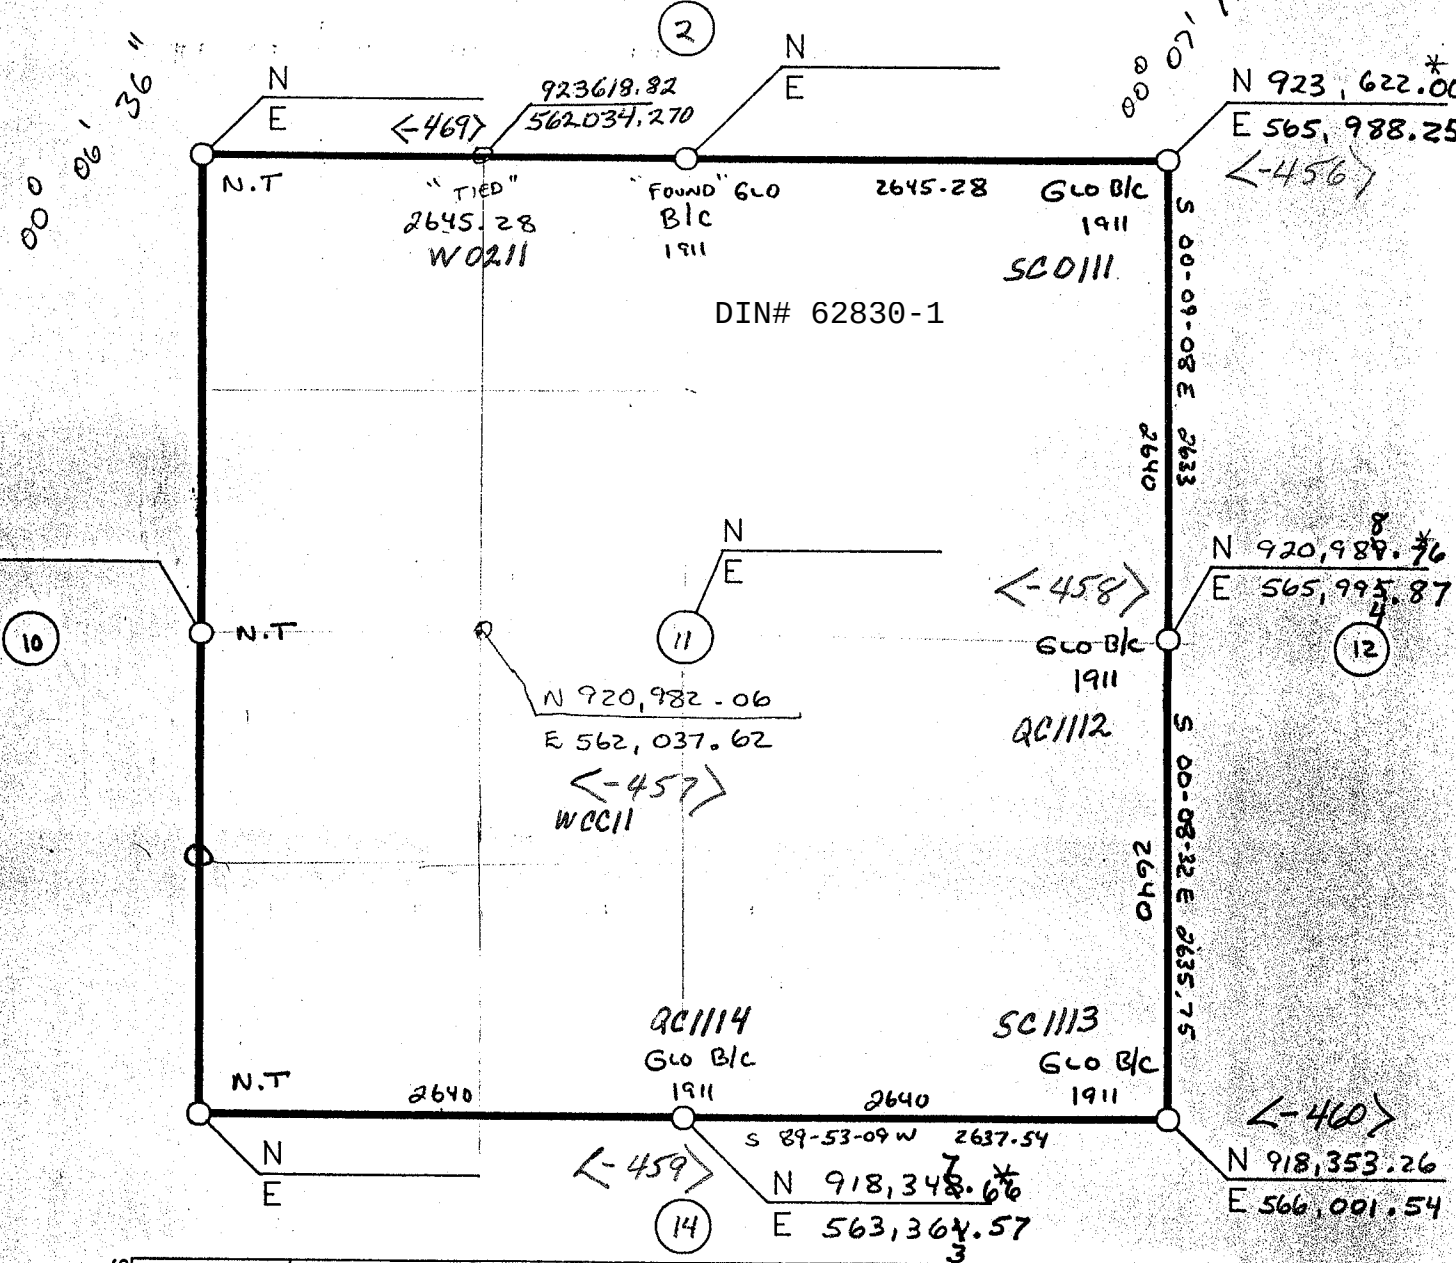


| REVISIONS | |
|---|---|
| | |
| | |

ALL BEARINGS AND DISTANCES ARE GRID