DIN# 62832-1

BUREAU OF RECLAMATION
ARIZONA PROJECTS OFFICE

BY McDonald	DATE 5-14-87	FEATURE SALT RIVER SIPHON
13 SECTION	2N TOWNSHIP	6E RANGE G.S.R.M.

ARIZONA STATE PLANE COORDINATES CENTRAL ZONE
GRID FACTOR 0.999841 MEAN ELEVATION 1350
CONVERGENCE ANGLE AT: W 1/4 0°07'10" E 1/4 0°07'44"
FIELD BOOKS 330-344-05.17.01.08-2
* COORDINATES FROM AERIAL TOPOGRAPHY CONTRACT 14-06-D-7233

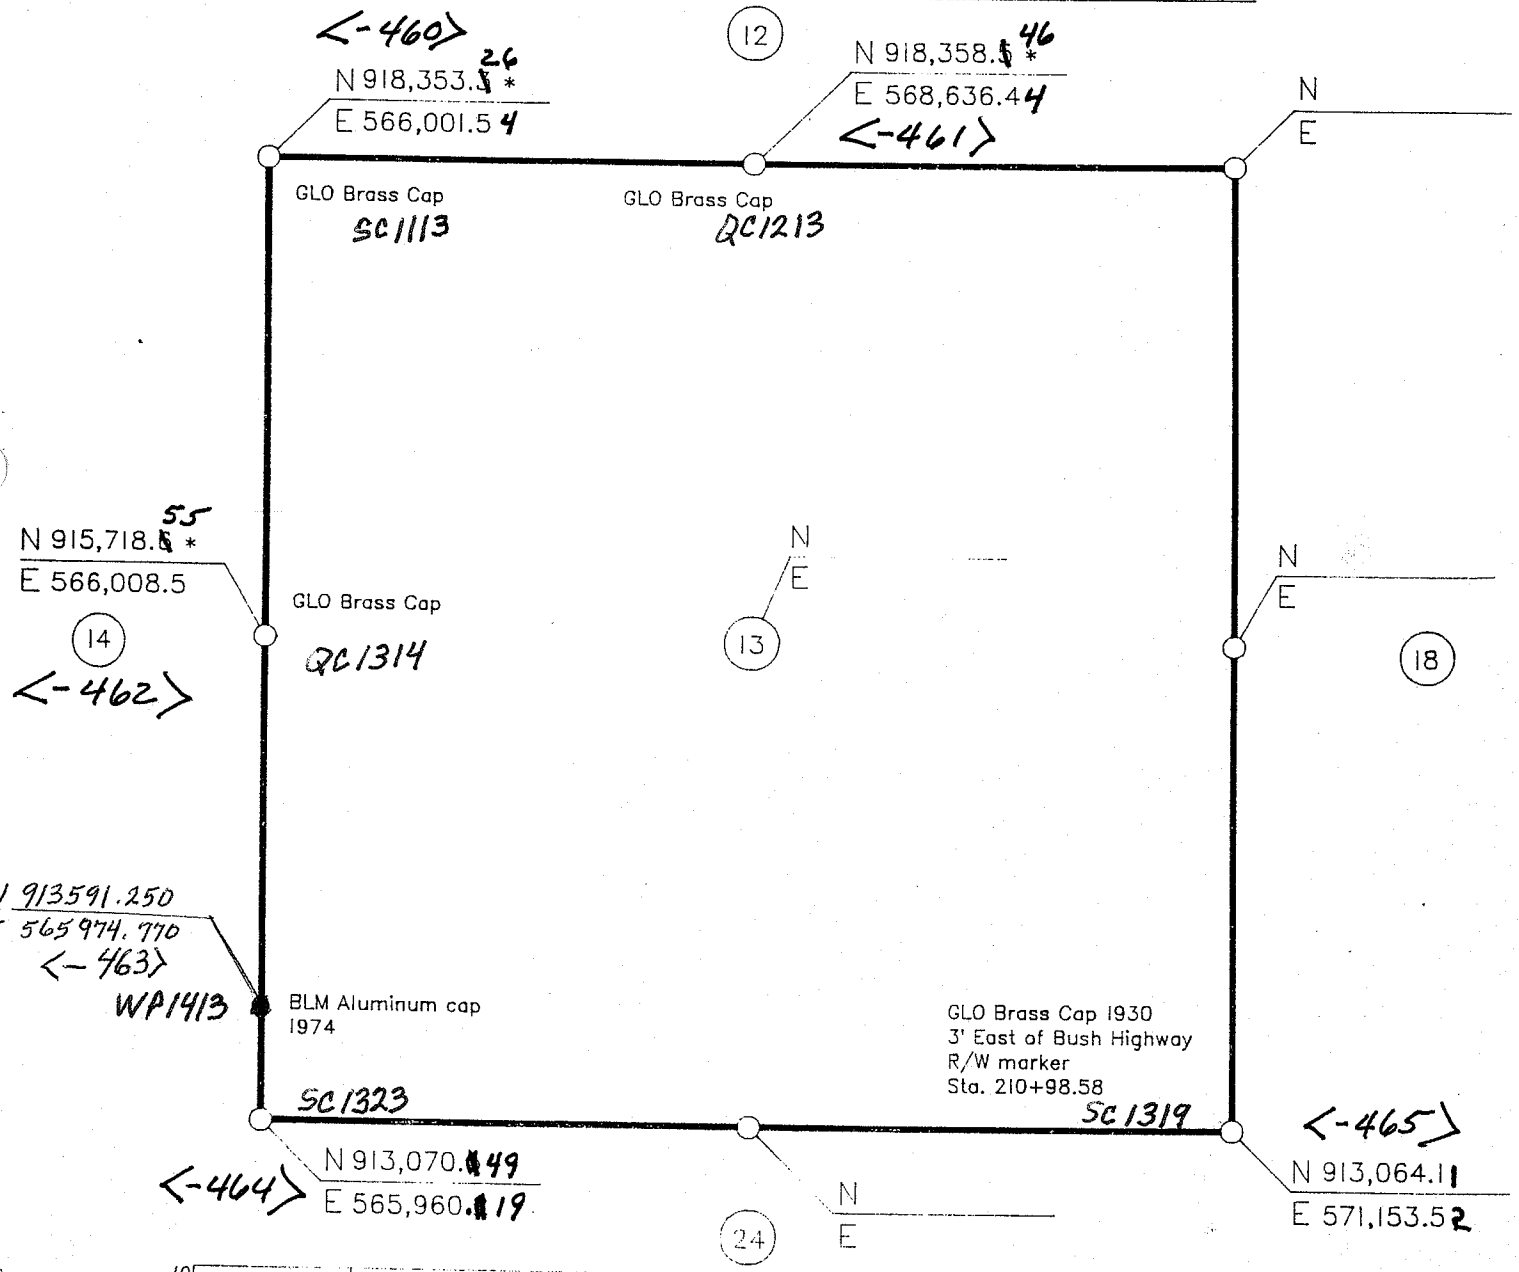

REVISIONS

ALL BEARINGS AND DISTANCES ARE GRID