DIN# 62834-1

# BUREAU OF RECLAMATION
## ARIZONA PROJECTS OFFICE

| BY | DATE | FEATURE |
|---|---|---|
| Rieck | 7-10-87 | GRA R-12 |

| 24 | 2N | 6E | G.S.R.M. |
|---|---|---|---|
| SECTION | TOWNSHIP | RANGE | |

ARIZONA STATE PLANE COORDINATES CENTRAL ZONE
GRID FACTOR 0.999838 MEAN ELEVATION 1410
CONVERGENCE ANGLE AT: W 1/4 00-07-10 E 1/4 00-07-44
FIELD BOOKS 330-344-05.17.01.08-2

* AERIAL TIES

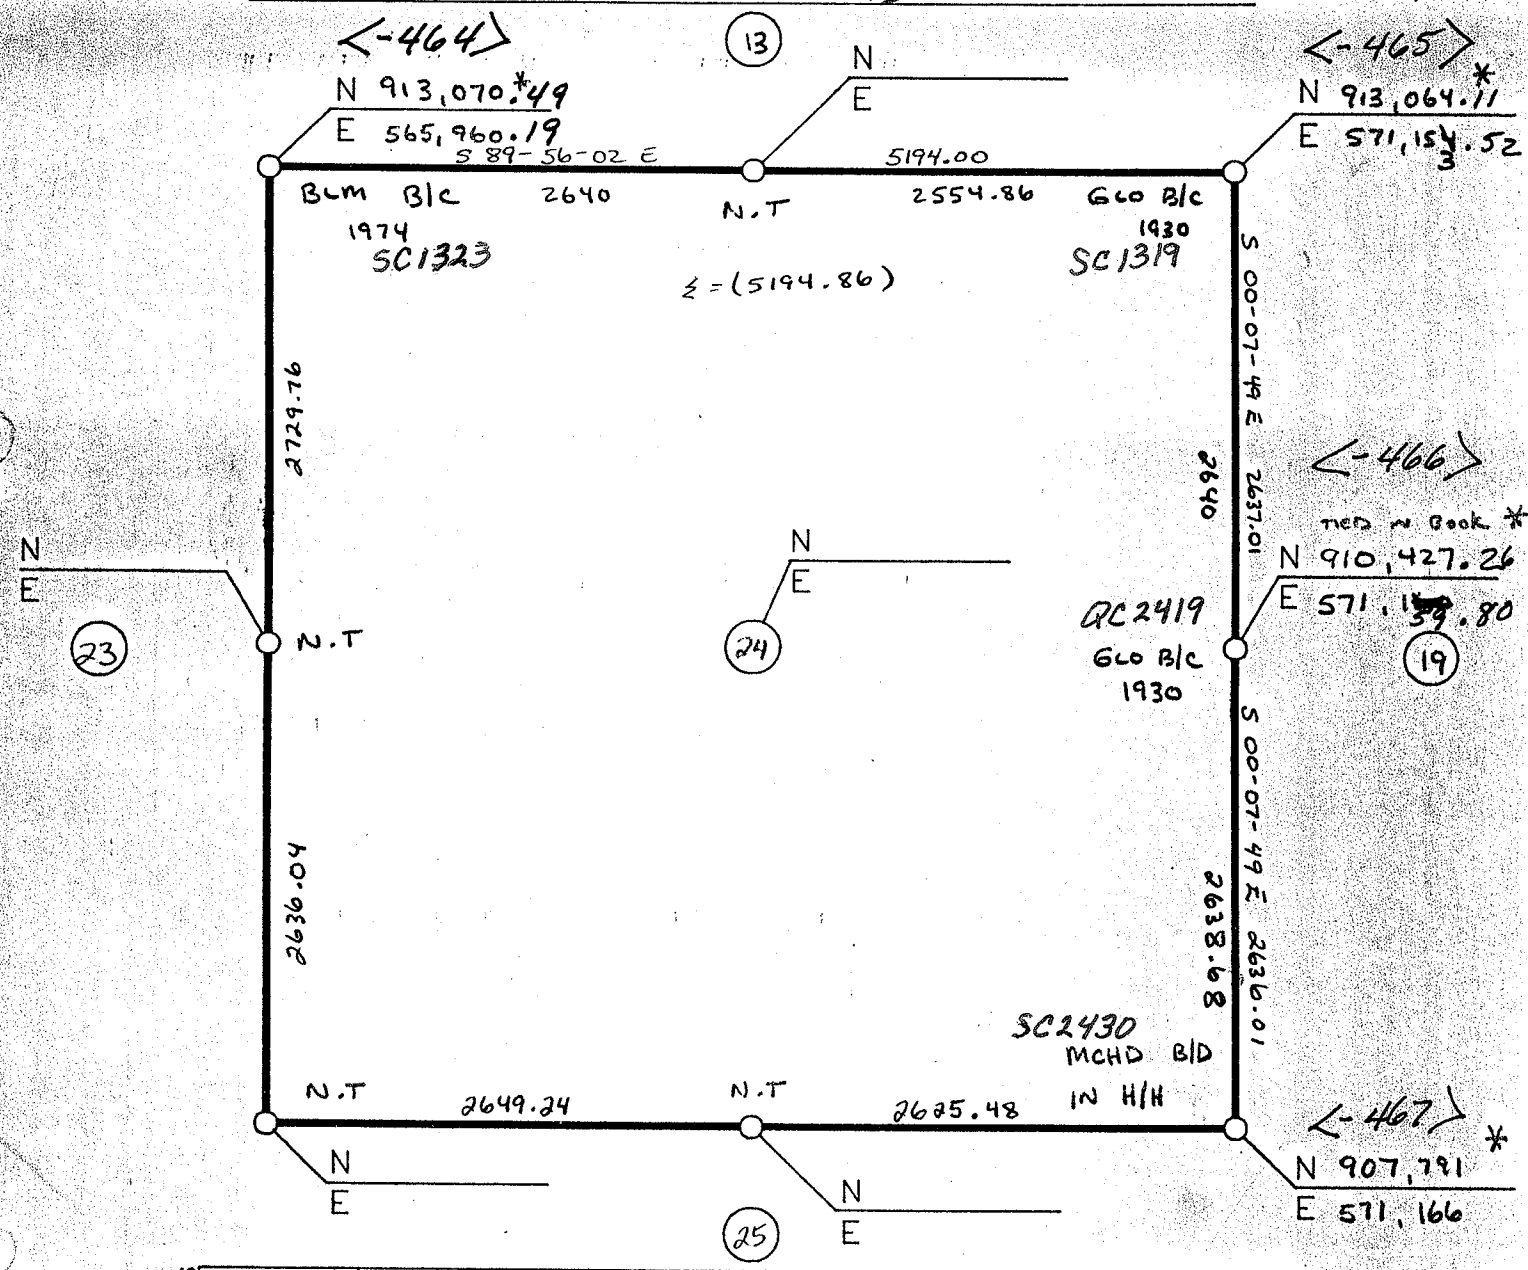


| REVISIONS | |
|---|---|
| | |
| | |

ALL BEARINGS AND DISTANCES ARE GRID