DIN# 62845-1

BUREAU OF RECLAMATION
ARIZONA PROJECTS OFFICE

BY Rieck	DATE 7/10/87	FEATURE Granite Reef Aqueduct Reach 12
26 SECTION	3N TOWNSHIP	5E RANGE G.S.R.M.

ARIZONA STATE PLANE COORDINATES CENTRAL ZONE
GRID FACTOR 0.999829 MEAN ELEVATION 1505
CONVERGENCE ANGLE AT: W 1/4 0°03'10" E 1/4 0°03'44"
FIELD BOOKS 330-344-05.17.00.04-201
* Aerial Tie 330-344-05.17.00.08-202

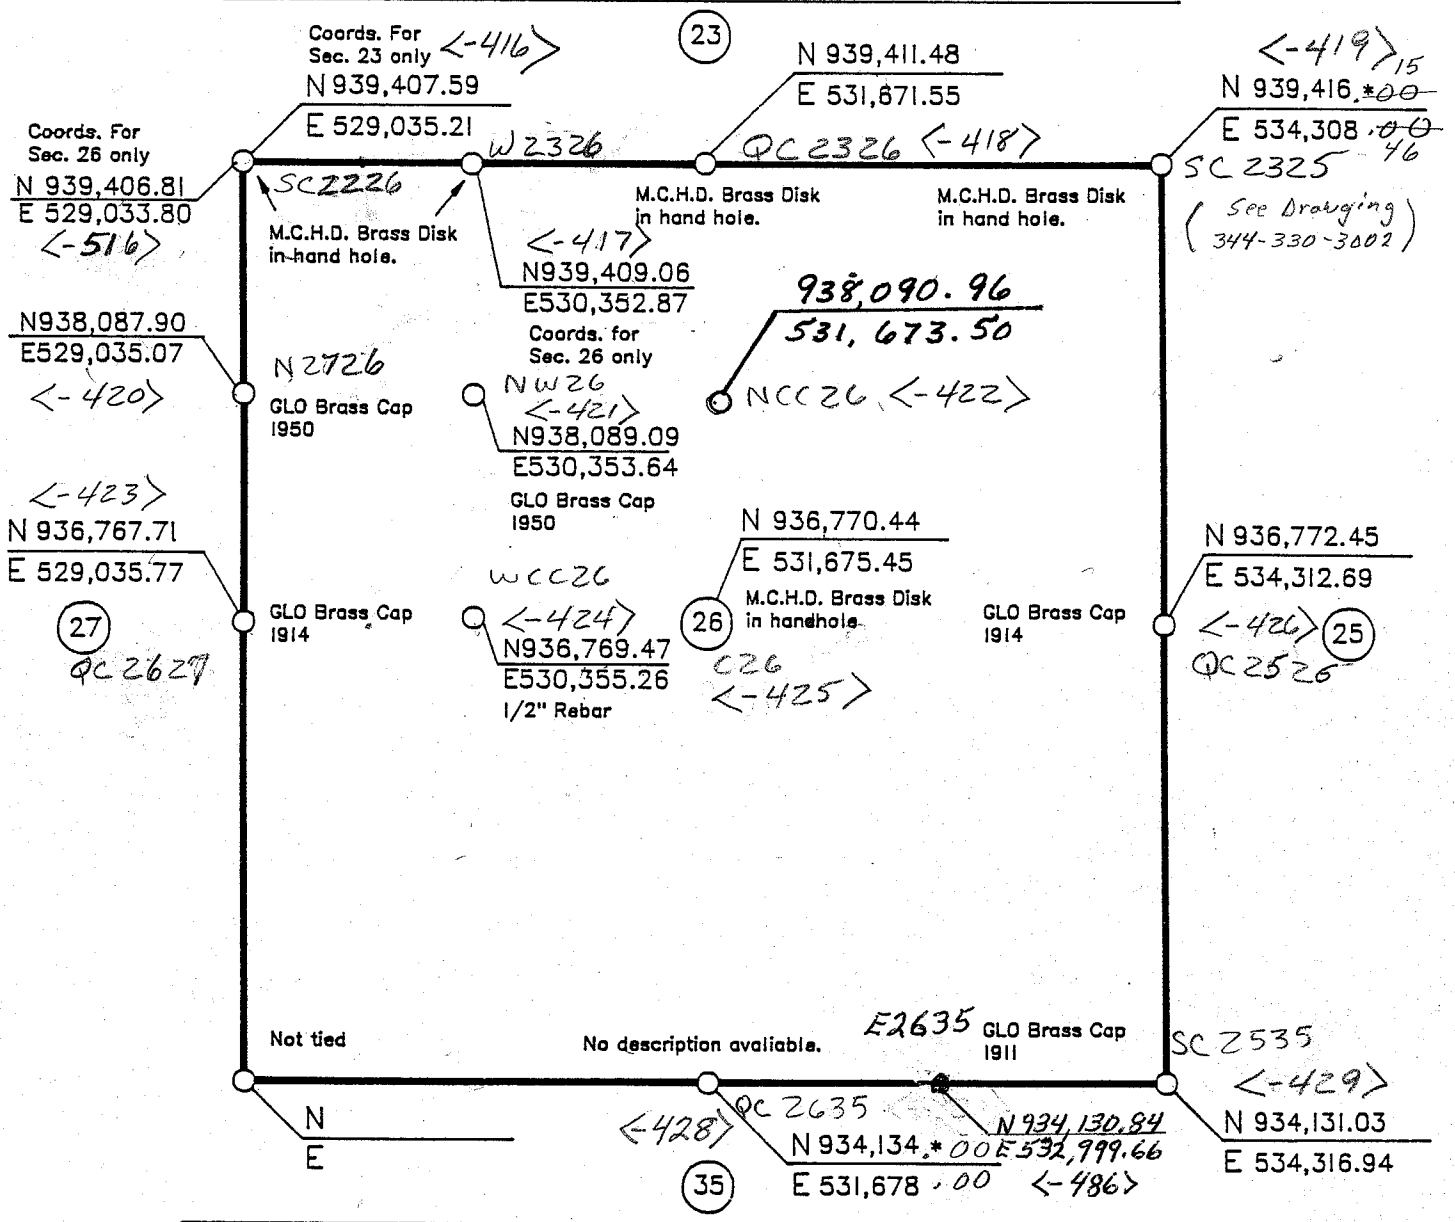

REVISIONS		
	5-1-89	Changed coordinates for NW and West corners.
	5-1-89	Adding coords. for NW 1/16, C-W 1/16, W 1/16 Sec. 26 only.
	5-1-89	Adding coords. for N 1/16 Section 27\26

ALL BEARINGS AND DISTANCES ARE GRID