(35)

ARIZONA LAND SURVEY MONUMENT RECORD

DIN# 62854-1

UNITED STATES
DEPARTMENT OF THE INTERIOR
BUREAU OF RECLAMATION
ARIZONA PROJECTS OFFICE
23636 N. 7TH STREET
P.O. BOX 9980
PHOENIX, ARIZONA 85068

DATE:

Filed as required by Arizona Re·ised Statutes, Section 33-106 (1972)

Sec. 18 Twp. 7N Range 1E G.&S.R.M.

County of YAVAPAI, State of Arizona

---

1. Type of Monument. WEST 1/4 COR. SECTION 18 | 18

2. Description of Evidence found.
   NONE OBSERVED

3. Description of Recovered, Rehabilitated, Restored or Re-established Monument.
   SET 30" ALUM. PIPE w/ 2 1/2" ALUM CAP BY SINGLE PROPORTION (USBR CAP)

4. Sketch of Monument and References.

Name SAM FELTON

Date 5/31/91

BOOK # 330-344.01.01(d).01.08-26

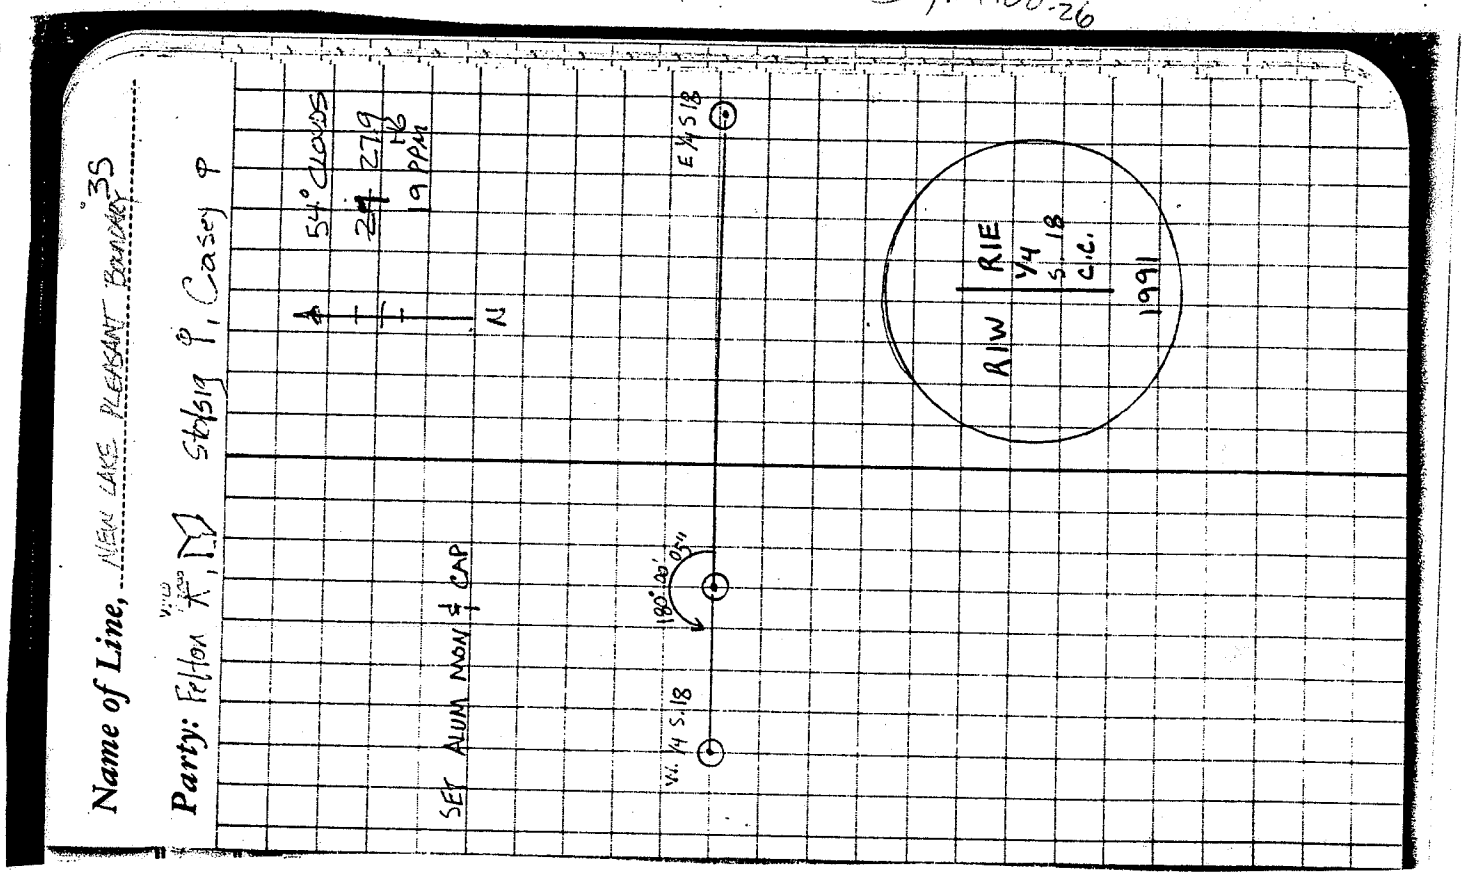

Date, MARCH 20, 19 91

STATION	DIST.	HORIZONTAL ANGLE	MAGNETIC BEARING	VERTICAL ANGLE	ELEVATION
T @	CAS -	80			40 d NAIL
ES	E 1/4	S 18 T7N	R1E		STONE
FS					
	W 1/4	S 18 T7N	R1E		[illegible] NAIL TEMP.
	D	00-00-20.1	24.5	HD 553.19	
	R	180-00-28.0		MEAN 180-00-05.05	
	D	180-00-26.1	29.10'	R	
	R	[illegible]-00-32.1			
	HORIZON	179-59-50.1'			