ARIZONA LAND SURVEY MONUMENT RECORD

(39)

UNITED STATES
DEPARTMENT OF THE INTERIOR
BUREAU OF RECLAMATION
ARIZONA PROJECTS OFFICE
23636 N. 7TH STREET
P.O. BOX 9980
PHOENIX, ARIZONA 85068

DIN# 62858-1

Filed as required by Arizona Revised Statutes, Section 33-106 (1972)

DATE:

Sec. 30 Twp. 7N Range 1E G.&S.R.M.

County of YAVAPAI, State of Arizona

1. Type of Monument.
WEST 1/4 CORNER, CLOSING CORNER, SEC. 30

2. Description of Evidence found.
NONE FOUND

3. Description of Recovered, Rehabilitated, Restored or Re-established Monument.
SET BY SINGLE PROPORTION, AN ALUM PIPE 30" LONG W/ 2½" USBR ALUM CAP
4' DIA. ROCK CAIRN SURROUNDS CORNER

4. Sketch of Monument and References.

Name SAM FELTON

BOOK # 330-344-.01 .01 (d) 01-08-25 Date JUNE 14, 1991

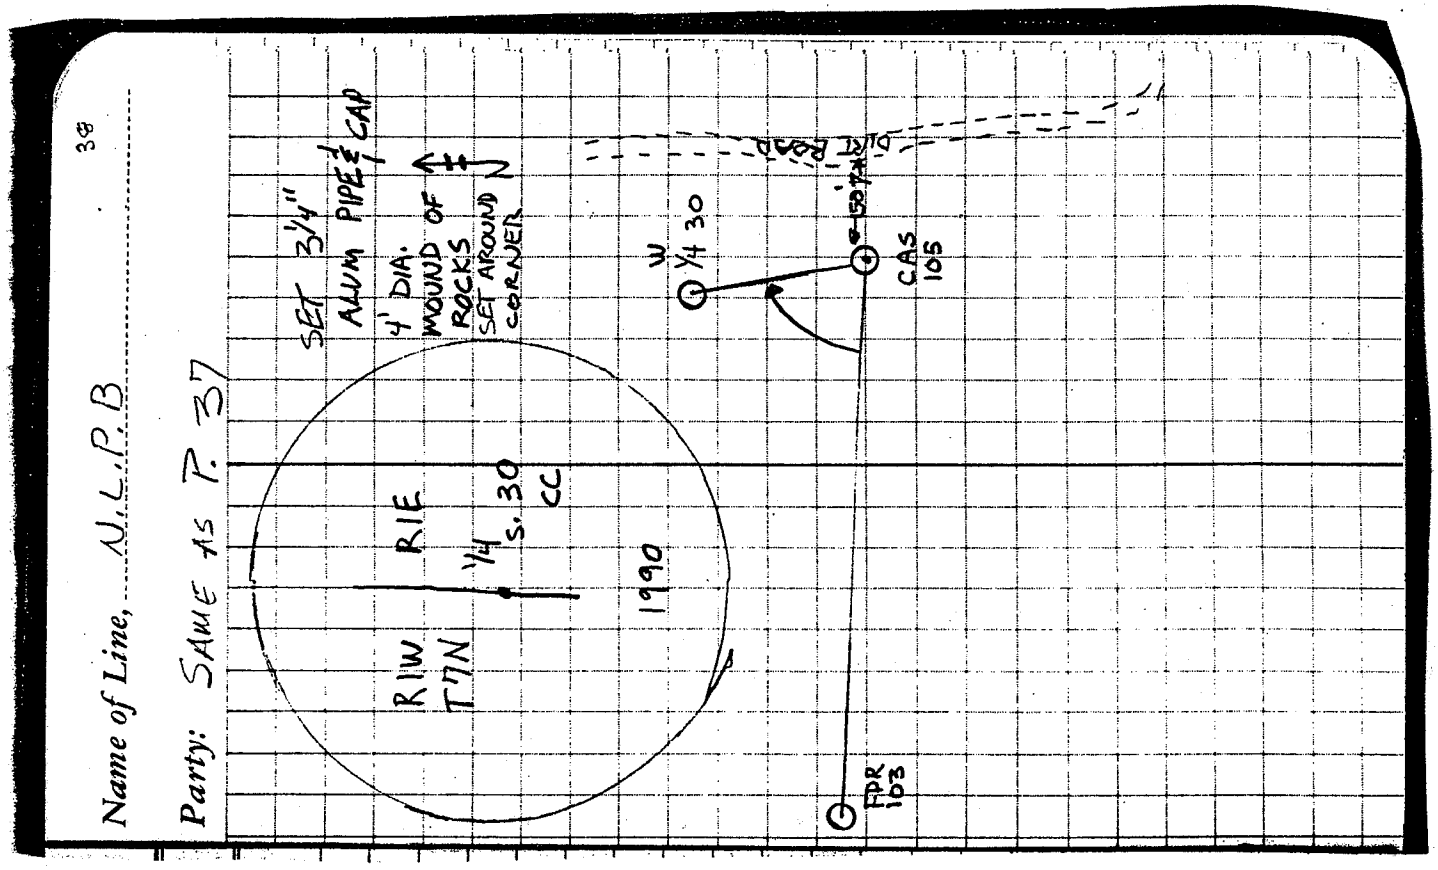

Date, 10-16, 19 90

STATION	DIST.	HORIZONTAL ANGLE	MAGNETIC BEARING	VERTICAL ANGLE	ELEVATION
π @	CAS	105			
BS	FDR	103			
FS	W 1/4	SEC. 30	T 7N	R 1E	
	∡ R				
	1.	69-32-19			
	2	139-04-40			
	M	69-32-20			
	Horizon	290-27-41			
	HD	482.46			