U.S. BUREAU OF RECLAMATION
ARIZONA PROJECTS OFFICE

BY STOLSIG	DATE 8-17-89	FEATURE NEW RIVER BORROW AREA
18 SECTION	6N TOWNSHIP	2E RANGE G.S.R.M.

ARIZONA STATE PLANE COORDINATES CENTRAL ZONE
GRID FACTOR 0.999823 MEAN ELEVATION 1780
CONVERGENCE ANGLE AT: W1/4 -0°09' 34" E1/4 -0°09' 01"
FIELD BOOKS 330-344-01-01D.01.08-20 and 21

DIN# 62866-1

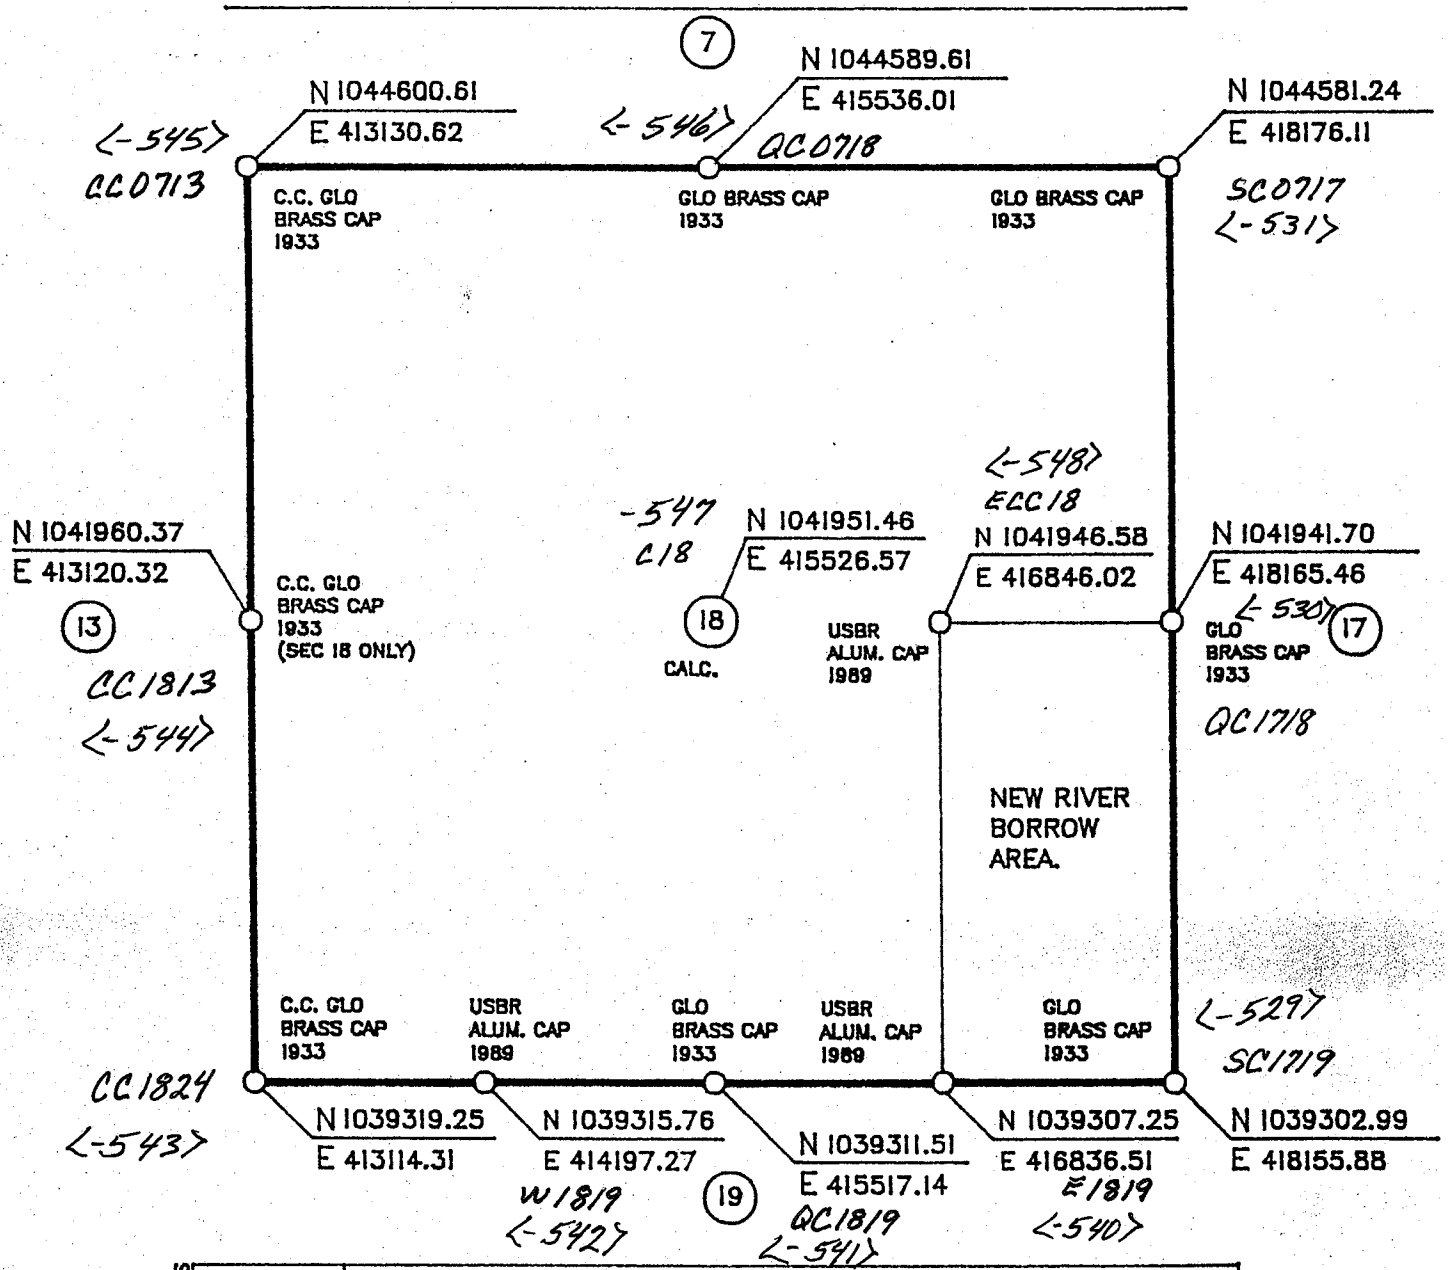

REVISIONS		
	11-28-89	Changed Coordinates of C 1/4, C-E 1/16 and E 1/4

ALL BEARINGS AND DISTANCES ARE GRID