DIN# 62879-1

BUREAU OF RECLAMATION
ARIZONA PROJECTS OFFICE

BY	DATE	FEATURE
MONTGOMERY	4-23-87	NEW WADDELL DAM

4	6N	1E	G.S.R.M.
SECTION	TOWNSHIP	RANGE	

ARIZONA STATE PLANE COORDINATES CENTRAL ZONE
GRID FACTOR 0.999821 MEAN ELEVATION 1920
CONVERGENCE ANGLE AT: W 1/4 0°11'54" E 1/4 0°11'19"
FIELD BOOKS 330-344-01.01D.01.08-17
* COORDINATES FROM AERIAL FLIGHT #12 OF 6-12-86

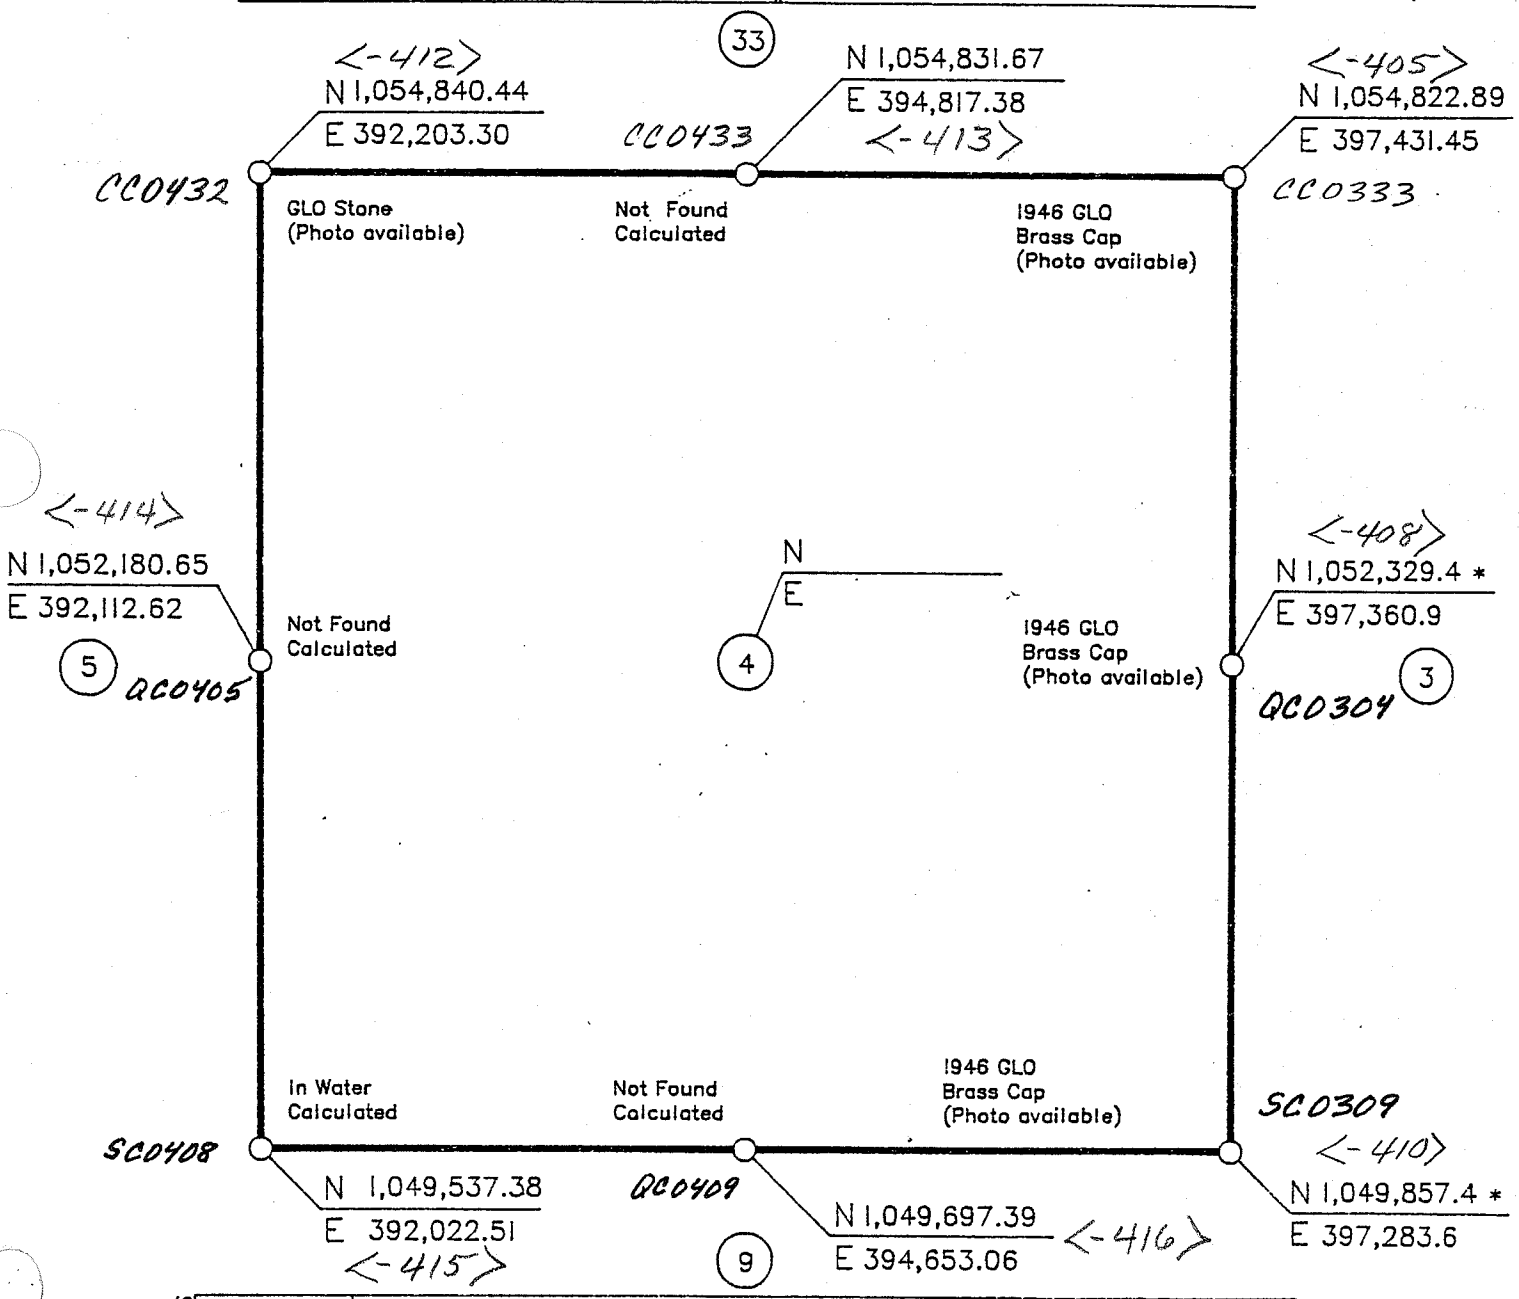

REVISIONS	

ALL BEARINGS AND DISTANCES ARE GRID