BUREAU OF RECLAMATION
ARIZONA PROJECTS OFFICE

BY STOLSIG	DATE 3-5-86	FEATURE NEW WADDELL DAM
6 SECTION	6N TOWNSHIP	1E RANGE G.S.R.M.

ARIZONA STATE PLANE COORDINATES CENTRAL ZONE
GRID FACTOR 0.999832 MEAN ELEVATION 1730
CONVERGENCE ANGLE AT: W 1/4 0°13'04" E 1/4 0°12'29"
FIELD BOOKS 330-344-01.01D.01.08-10 and 17

DIN# 62881-1

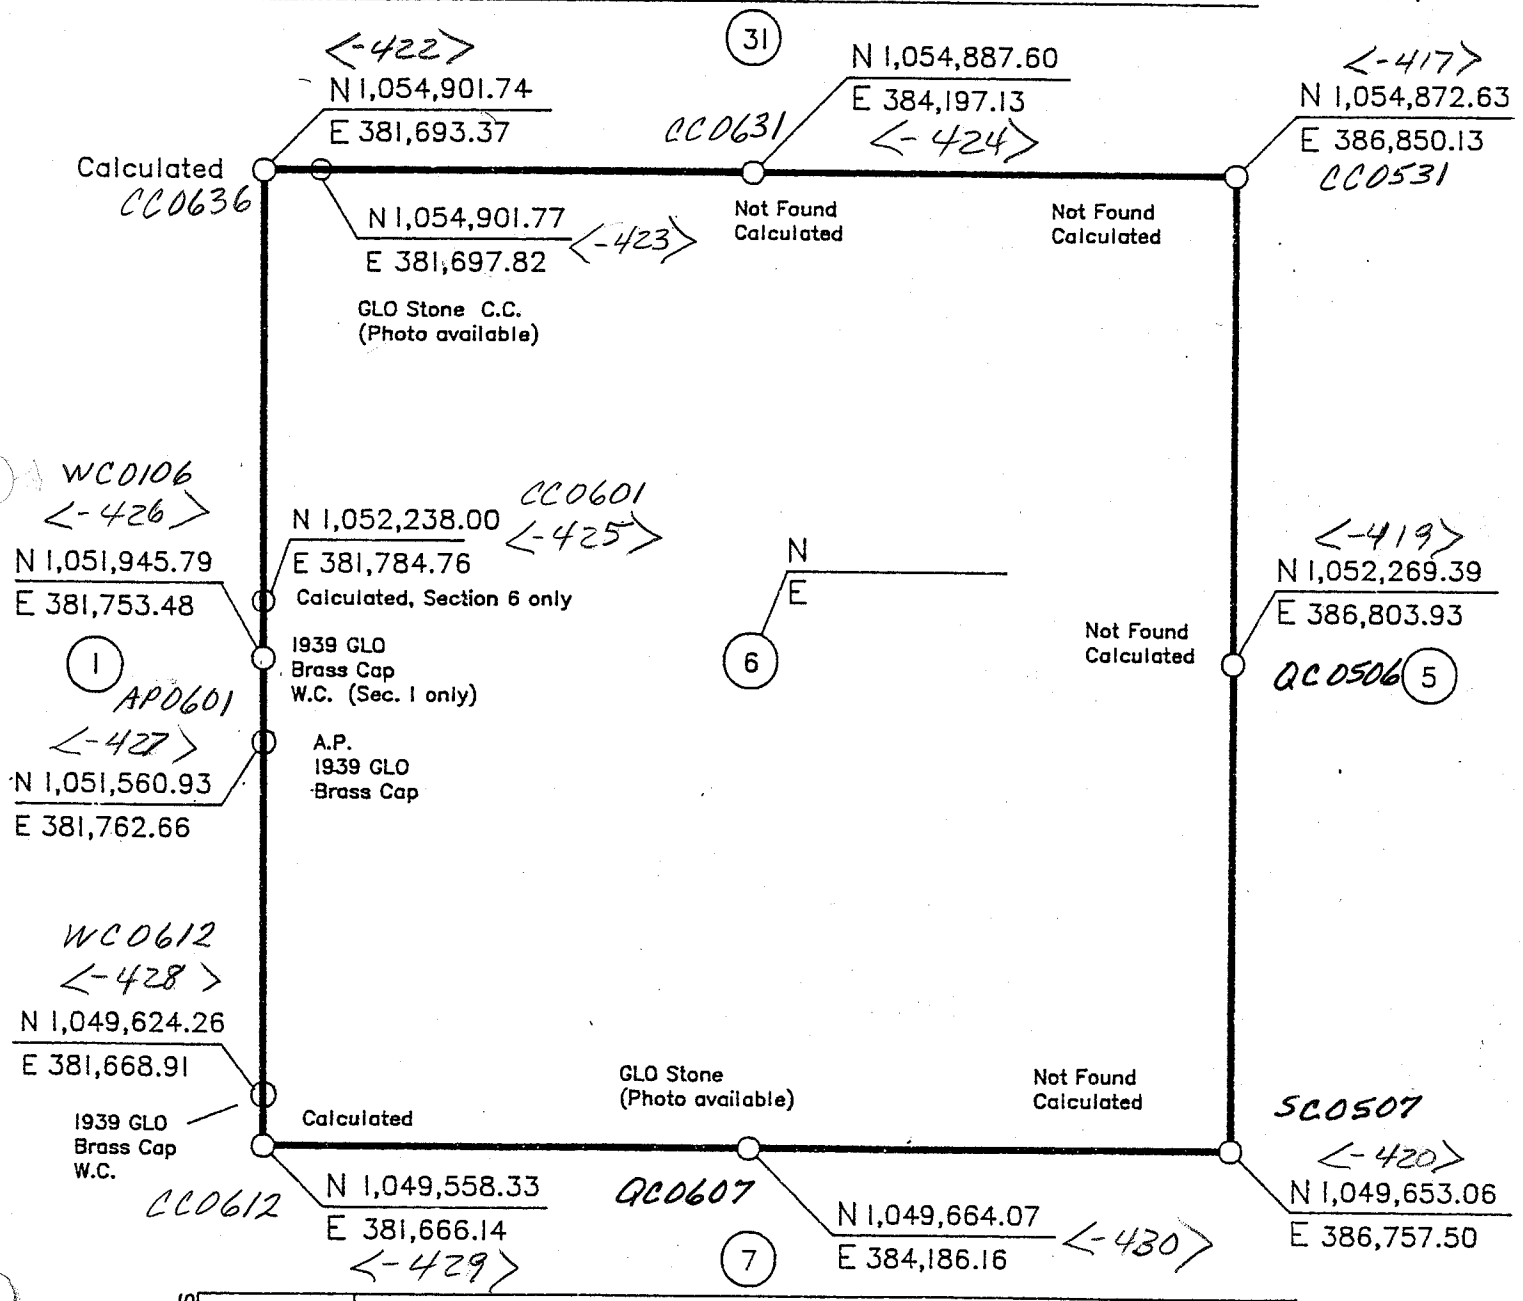

REVISIONS	
4-23-87	Added coordinates for the NW, NE, SE and SW corners
4-23-87	Added coordinates for the N, E and W corners

ALL BEARINGS AND DISTANCES ARE GRID