DIN# 62885-1

BUREAU OF RECLAMATION
ARIZONA PROJECTS OFFICE

BY MONTGOMERY	DATE 4-23-87	FEATURE NEW WADDELL DAM
10 SECTION	6N TOWNSHIP	1E RANGE G.S.R.M.

ARIZONA STATE PLANE COORDINATES CENTRAL ZONE

GRID FACTOR 0.999817 MEAN ELEVATION 1970

0°11'19" 0°10'44"

FIELD BOOKS 330-344-01.01D.01.08-16,20

* COORDINATES FROM AERIAL FLIGHT #12 OF 6-12-86

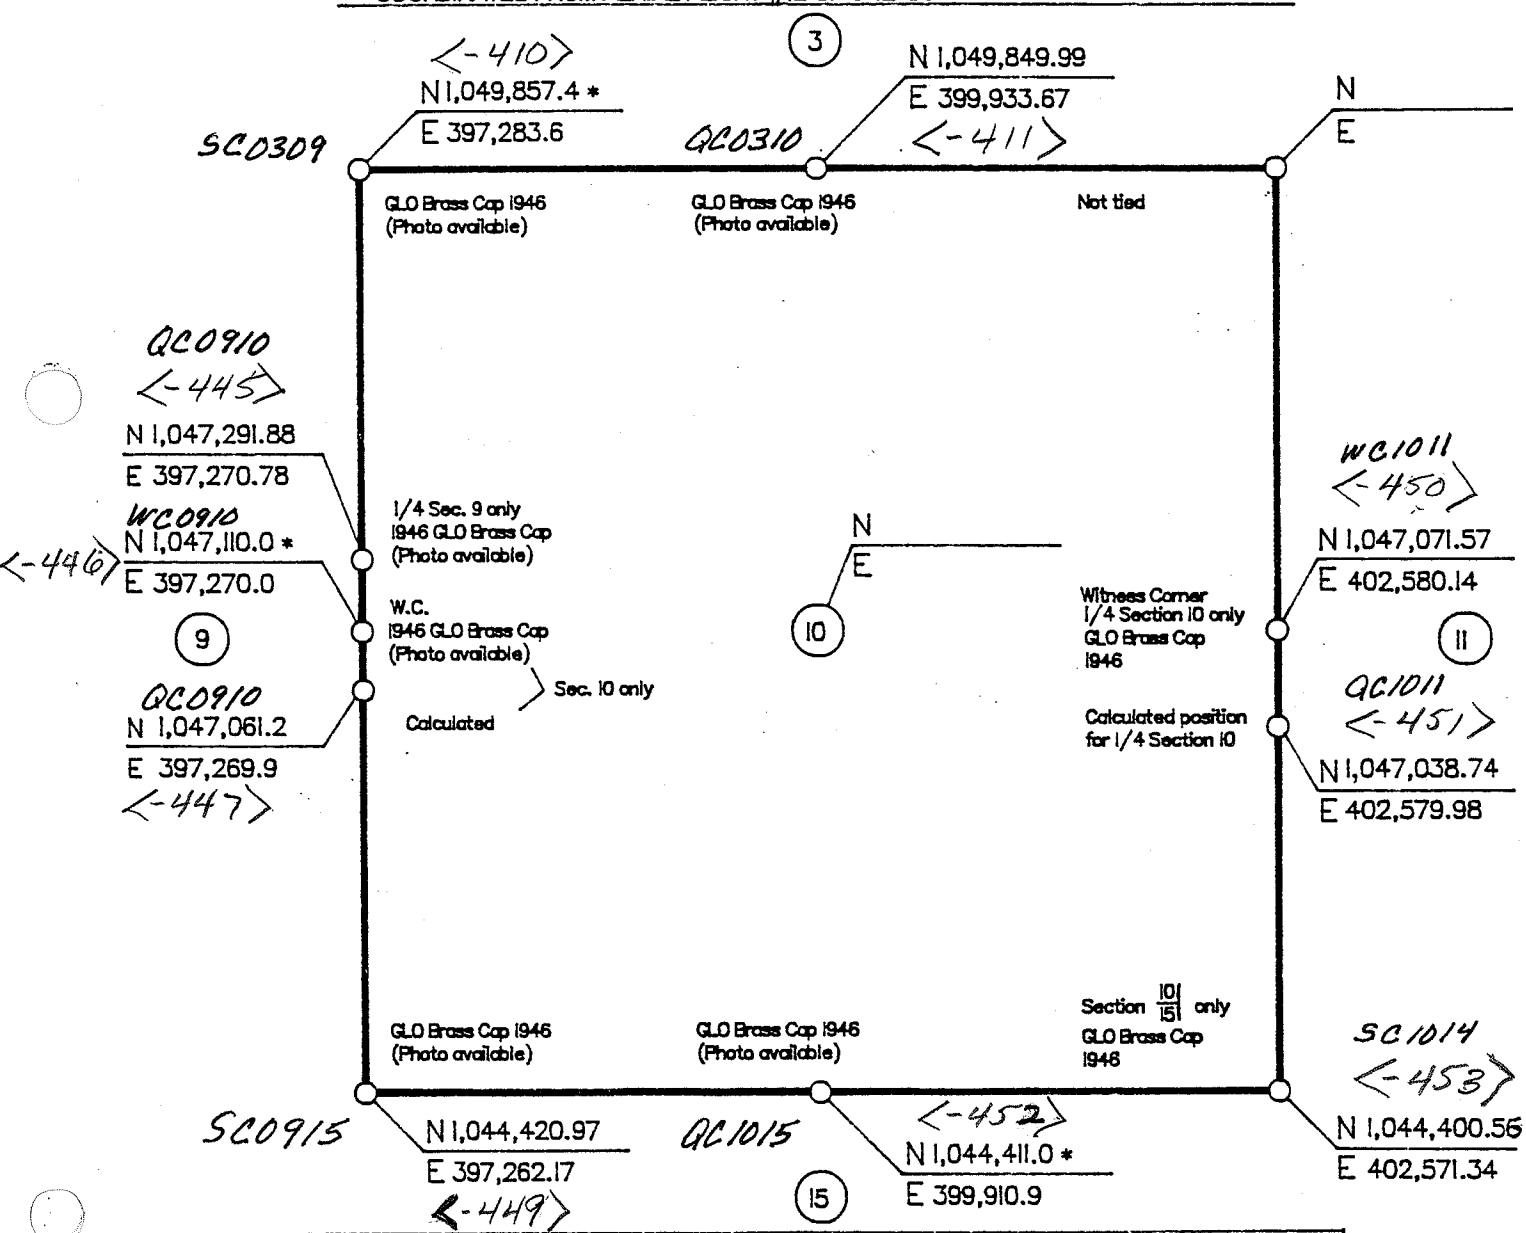

REVISIONS	
5-21-87	Added N 1/4 Section 10
10-11-88	Added Witness Corner 10, Witness Corner 11, Section 10/15

ALL BEARINGS AND DISTANCES ARE GRID