BUREAU OF RECLAMATION
ARIZONA PROJECTS OFFICE

BY McDonald	DATE 4-9-85	FEATURE Castle Hot Springs Road
1 SECTION	6N TOWNSHIP	1W RANGE G.S.R.M.

ARIZONA STATE PLANE COORDINATES Central ZONE
GRID FACTOR 0.999825 MEAN ELEVATION 1900
FIELD BOOKS 330-344-01.01 (D) .01.08-(6 and 11)
DIN# 62893-1

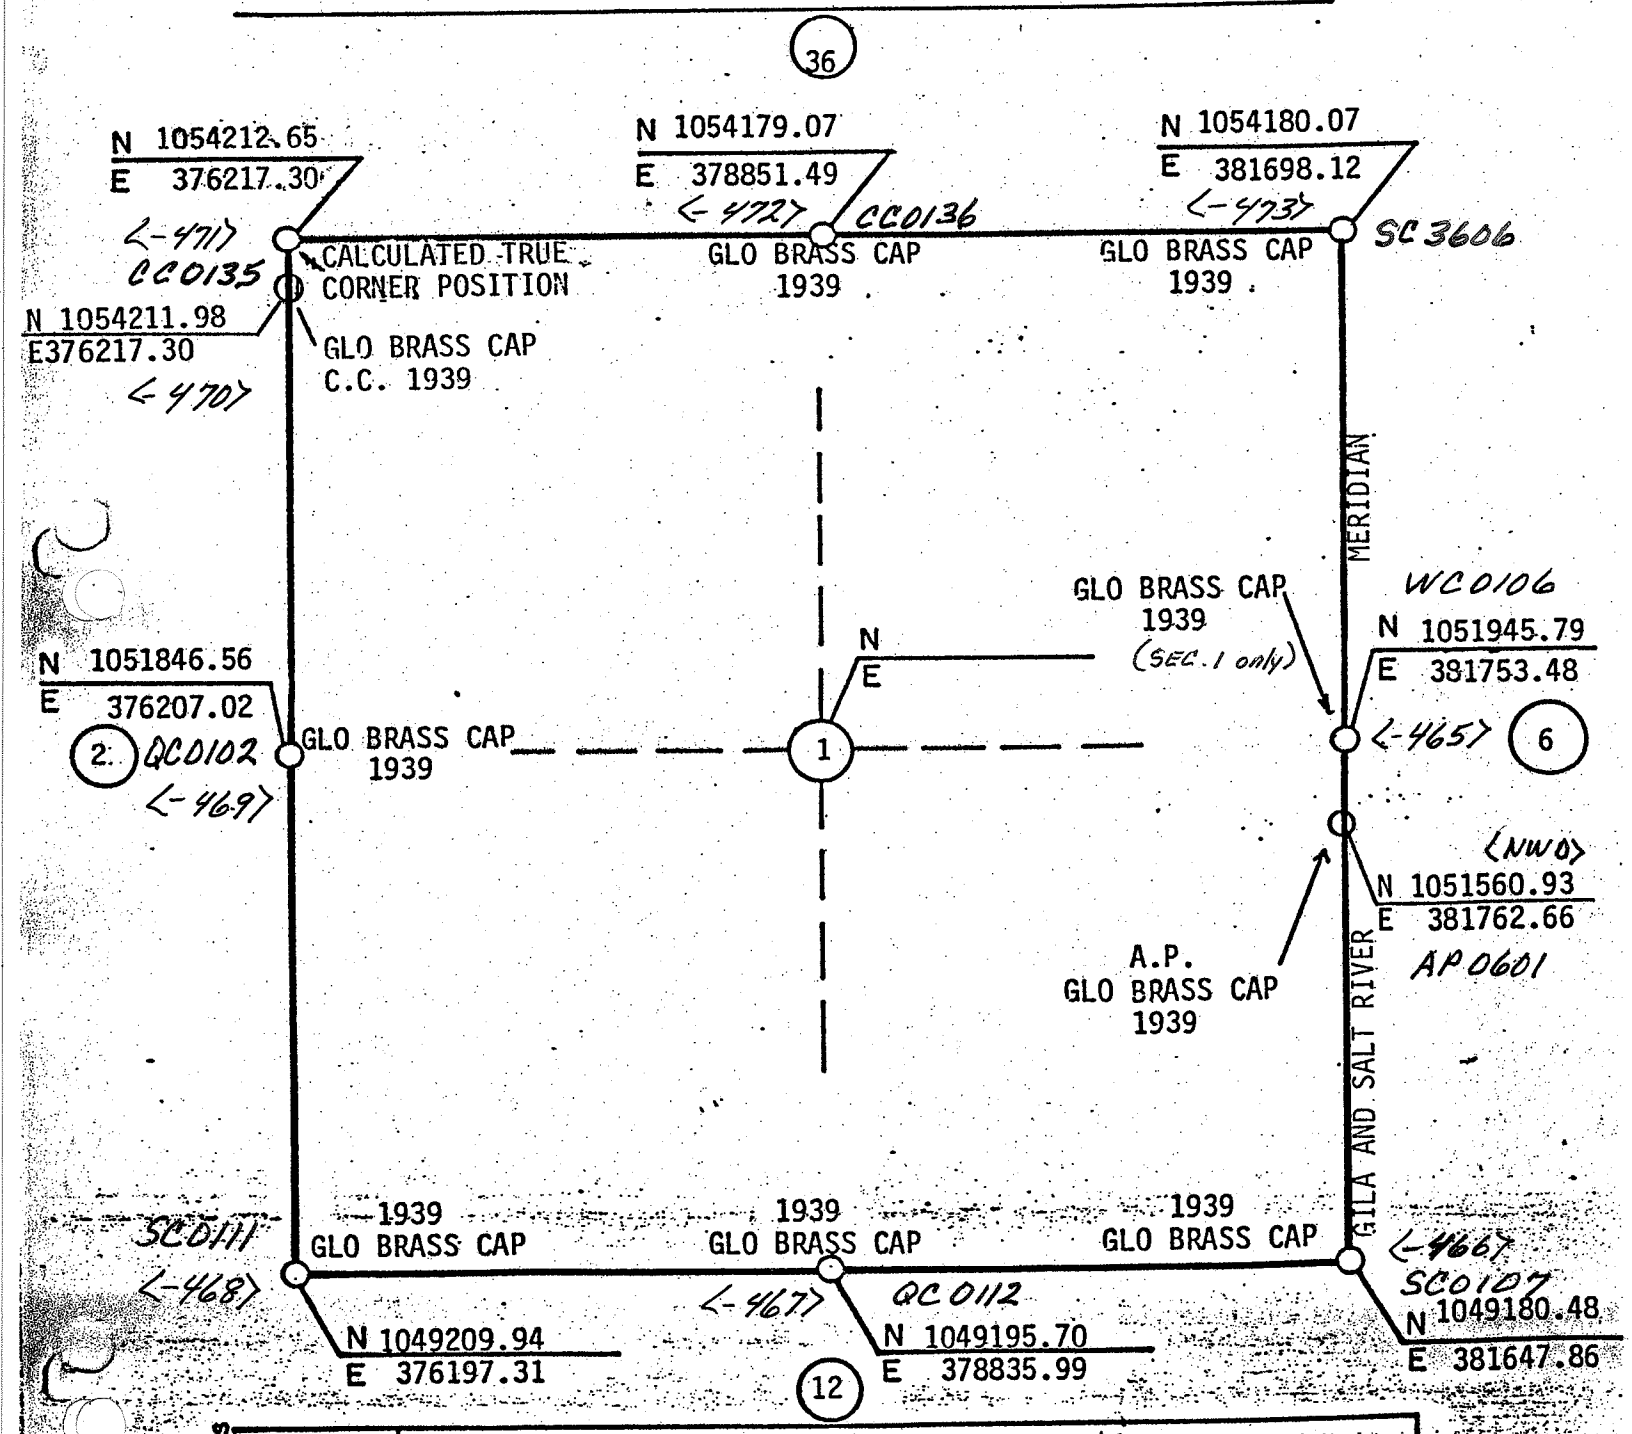

REVISIONS			
4-20-86	Add Southeast corner and East 1/4 corner of Sec 1.		
4-20-86	Add A.P. for Sec. 1	5-29-87	ADD CALC. CORNER Sec. 2 1

ALL BEARINGS AND DISTANCES ARE GRID