(33)

ARIZONA LAND SURVEY MONUMENT RECORD

UNITED STATES
DEPARTMENT OF THE INTERIOR
BUREAU OF RECLAMATION
ARIZONA PROJECTS OFFICE
23636 N. 7TH STREET
P.O. BOX 9980
PHOENIX, ARIZONA 85068

Filed as required by Arizona Revised Statutes, Section 33-106 (1972)

DATE:

Sec. 11 Twp. 6 N Range 1 W G.&S.R.M.

County of Maricopa, State of Arizona

DIN# 62896-1

1. Type of Monument.
3¼ U.S.B.R. BRASS DISK 11/12 14/13 SEC. CORNER

2. Description of Evidence found.
MONUMENT DESTROYED DURING CONSTRUCTION OF CASTLE HOT SPRINGS RD.
R.P.'S FOUND IN GOOD SHAPE.

3. Description of Recovered, Rehabilitated, Restored or Re-established Monument.
MONUMENT SET FROM RP'S SET 1-15-88
MONUMENT SET FLUSH W/ PAVEMENT IN ℄ OF CASTLE HOT SPGS. RD.

4. Sketch of Monument and References.

Name Sam Felton
Date 5-21-91

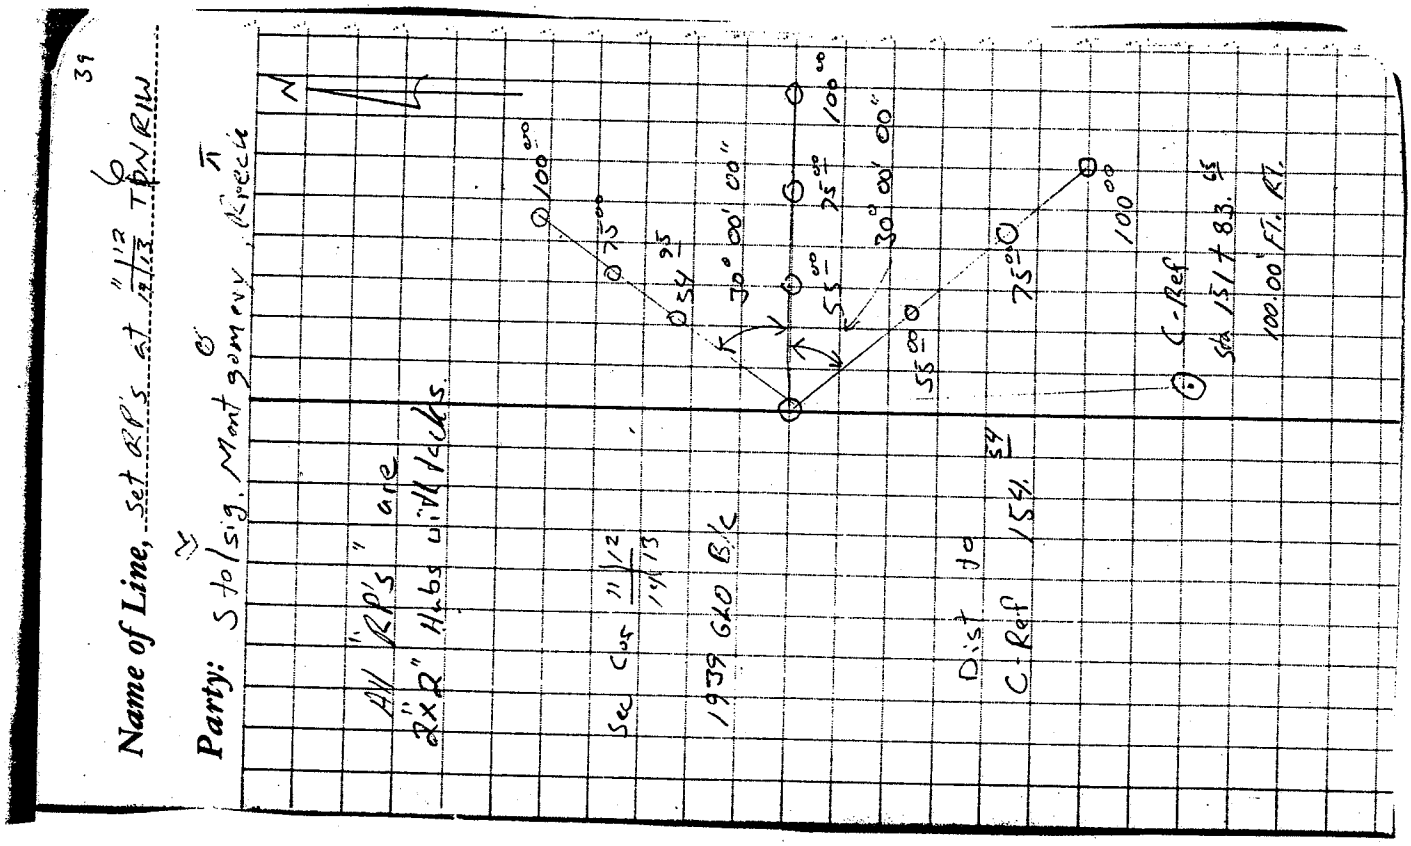

Date, 2-3, 19 PC

Station	Dist.	Horizontal Angle	Magnetic Bearing	Vertical Angle	Elevation
1-15-88	Set PK nail and straddles from RP's in Pavement. C Sta sig				
8-29-90	Set Brass Disk in Concrete from RP's set 1-15-88				