(37)

ARIZONA LAND SURVEY MONUMENT RECORD

UNITED STATES
DEPARTMENT OF THE INTERIOR
BUREAU OF RECLAMATION
ARIZONA PROJECTS OFFICE
23636 N. 7TH STREET
P.O. BOX 9980
PHOENIX, ARIZONA 85068

Filed as required by Arizona Revised Statutes, Section 33-106 (1972)

DATE:

Sec. 1/4 10/15 Twp. 7N Range 1E G.&S.R.M.

County of Yavapai, State of Arizona

DIN# 62901-1

1. Type of Monument.
   1/4 COR. 10/15
2. Description of Evidence found.
   None Found
3. Description of Recovered, Rehabilitated, Restored or Re-established Monument.
   Set 30" alum. pipe w/ 3 1/4" USBR ALUM. CAP IN ground 20" - Built rock cairn around monument. Corner set by single proportion
4. Sketch of Monument and References.

Name Sam Felton

Date June 14, 1991

Book # 330-344 .01. 01 (d) . 01 . 08 26

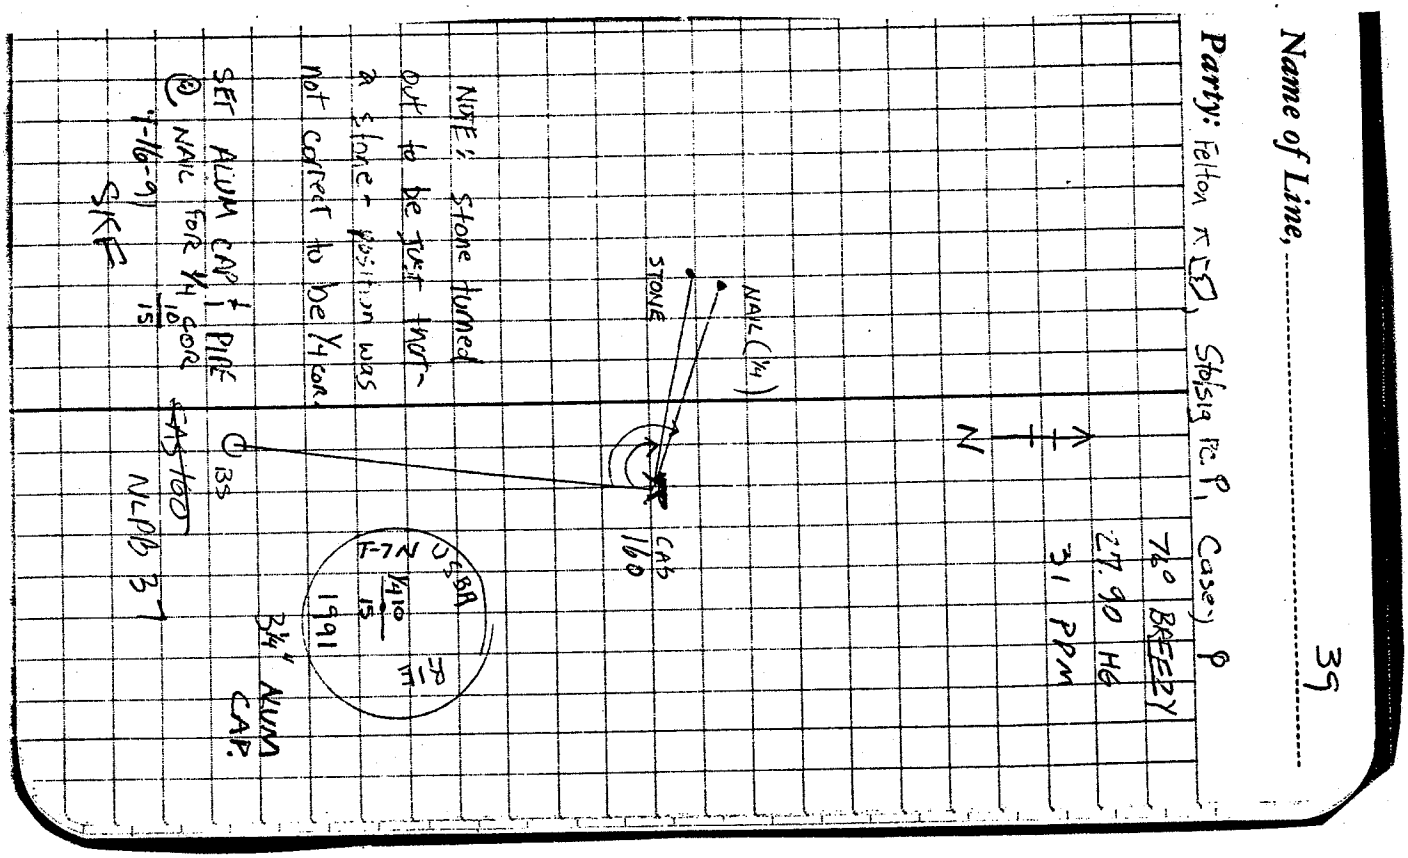

Date, APR 10, 1991

STATION	DIST.	HORIZONTAL ANGLE	MAGNETIC BEARING	VERTICAL ANGLE	ELEVATION
	Continued from Page 15				
⊼ @	CAS	160		H & T	
BS	NSFB-	37.			
FS 1)	N ¼	S 15 T7N	R1E	SET 40 d	NAIL
	D	00-00-19.9	19.7		
	R	180-00-19.5 101-33-45.3			
	D	[illegible]-33-45.1	47.1'	MEAN & R	101-33-27.4'
	R	[illegible]			
	HORIZON	258-26-	26.3'		
	HORIZ	DIST	363.17		
2)	Stone	Possible ¼ cor -		8" x 8"	above ground
		Portion of	stone is	missing	
	D	00-00-10.2	10.2'		
	R	180-00-10.2	MEAN	92-35-	~~32.6~~ ~~27.4~~
	D	92-35-39.0	42.6 & R		32.6
	R	272-35-46.2		HORIZ DIST	366.84
				SLOPE DIST	378.95
	HORIZON	267-24-	32.1'	[illegible]	-95.03
				[illegible] 1	104-31-22.4
				2	255-28-38
				[illegible]	104-31-22