DIN# 62912-1

BUREAU OF RECLAMATION
ARIZONA PROJECTS OFFICE

MONTGOMERY	4-23-87	NEW WADDELL DAM
3 SECTION	6N TOWNSHIP	1E RANGE G.S.R.M.

ARIZONA STATE PLANE COORDINATES CENTRAL ZONE
GRID FACTOR 0.999811 MEAN ELEVATION 2100
CONVERGENCE ANGLE AT: W 1/4 0°11'19" E 1/4 0°10'44"
FIELD BOOKS 330-344-01.01D.01.08-17
* COORDINATES FROM AERIAL FLIGHT #12 OF 6-12-86

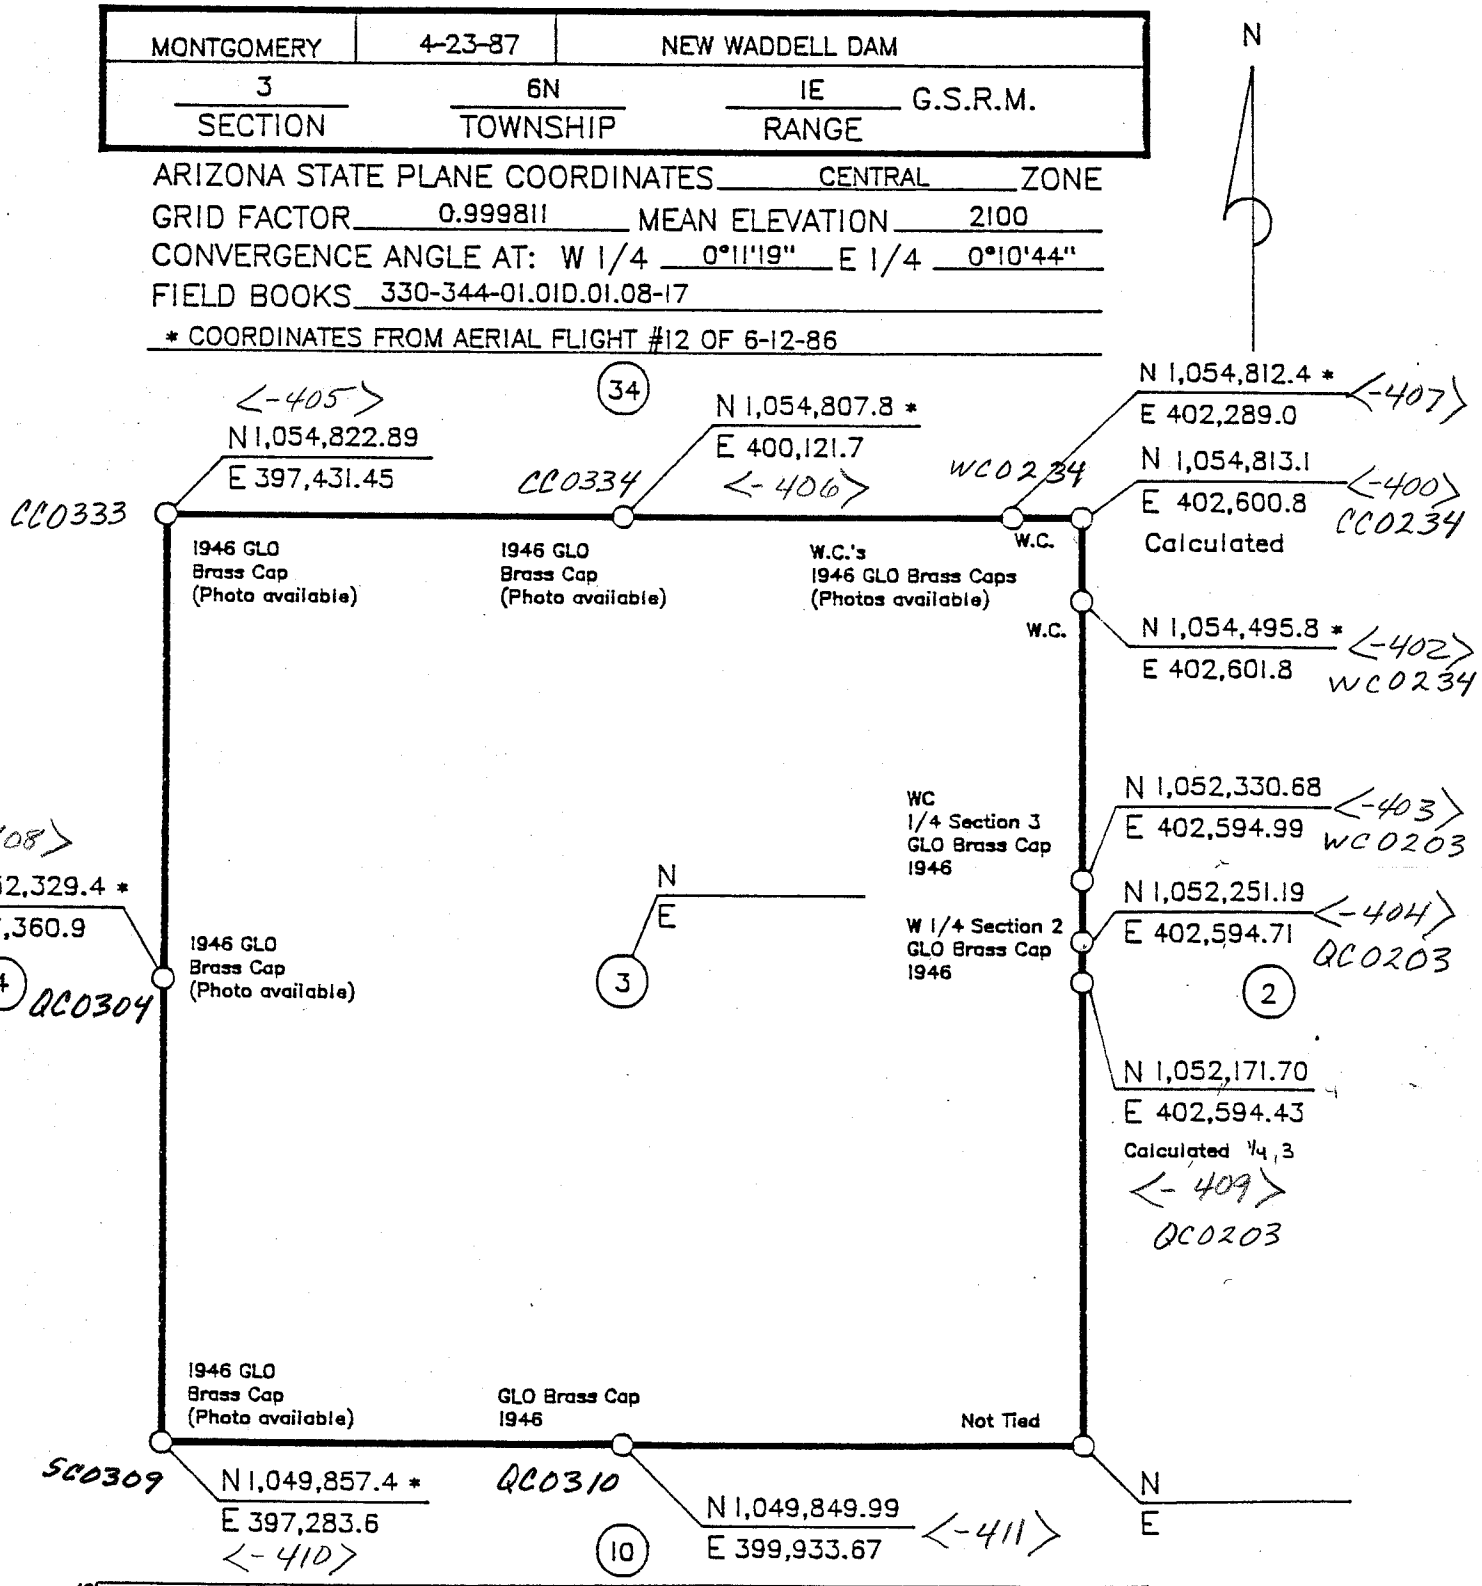

REVISIONS		
	5-21-88	Added S 1/4 and WC for E 1/4 Section 3 and W 1/4 Section 2

ALL BEARINGS AND DISTANCES ARE GRID