BUREAU OF RECLAMATION
ARIZONA PROJECTS OFFICE

BY	DATE	FEATURE
MONTGOMERY	4–23–87	NEW WADDELL DAM

4	6N	1E	G.S.R.M.
SECTION	TOWNSHIP	RANGE	

ARIZONA STATE PLANE COORDINATES CENTRAL ZONE
GRID FACTOR 0.999821 MEAN ELEVATION 1920
CONVERGENCE ANGLE AT: W 1/4 0°11'54" E 1/4 0°11'19"
FIELD BOOKS 330–344–01.01D.01.08–17
DIN# 62913-1 * COORDINATES FROM AERIAL FLIGHT #12 OF 6–12–86

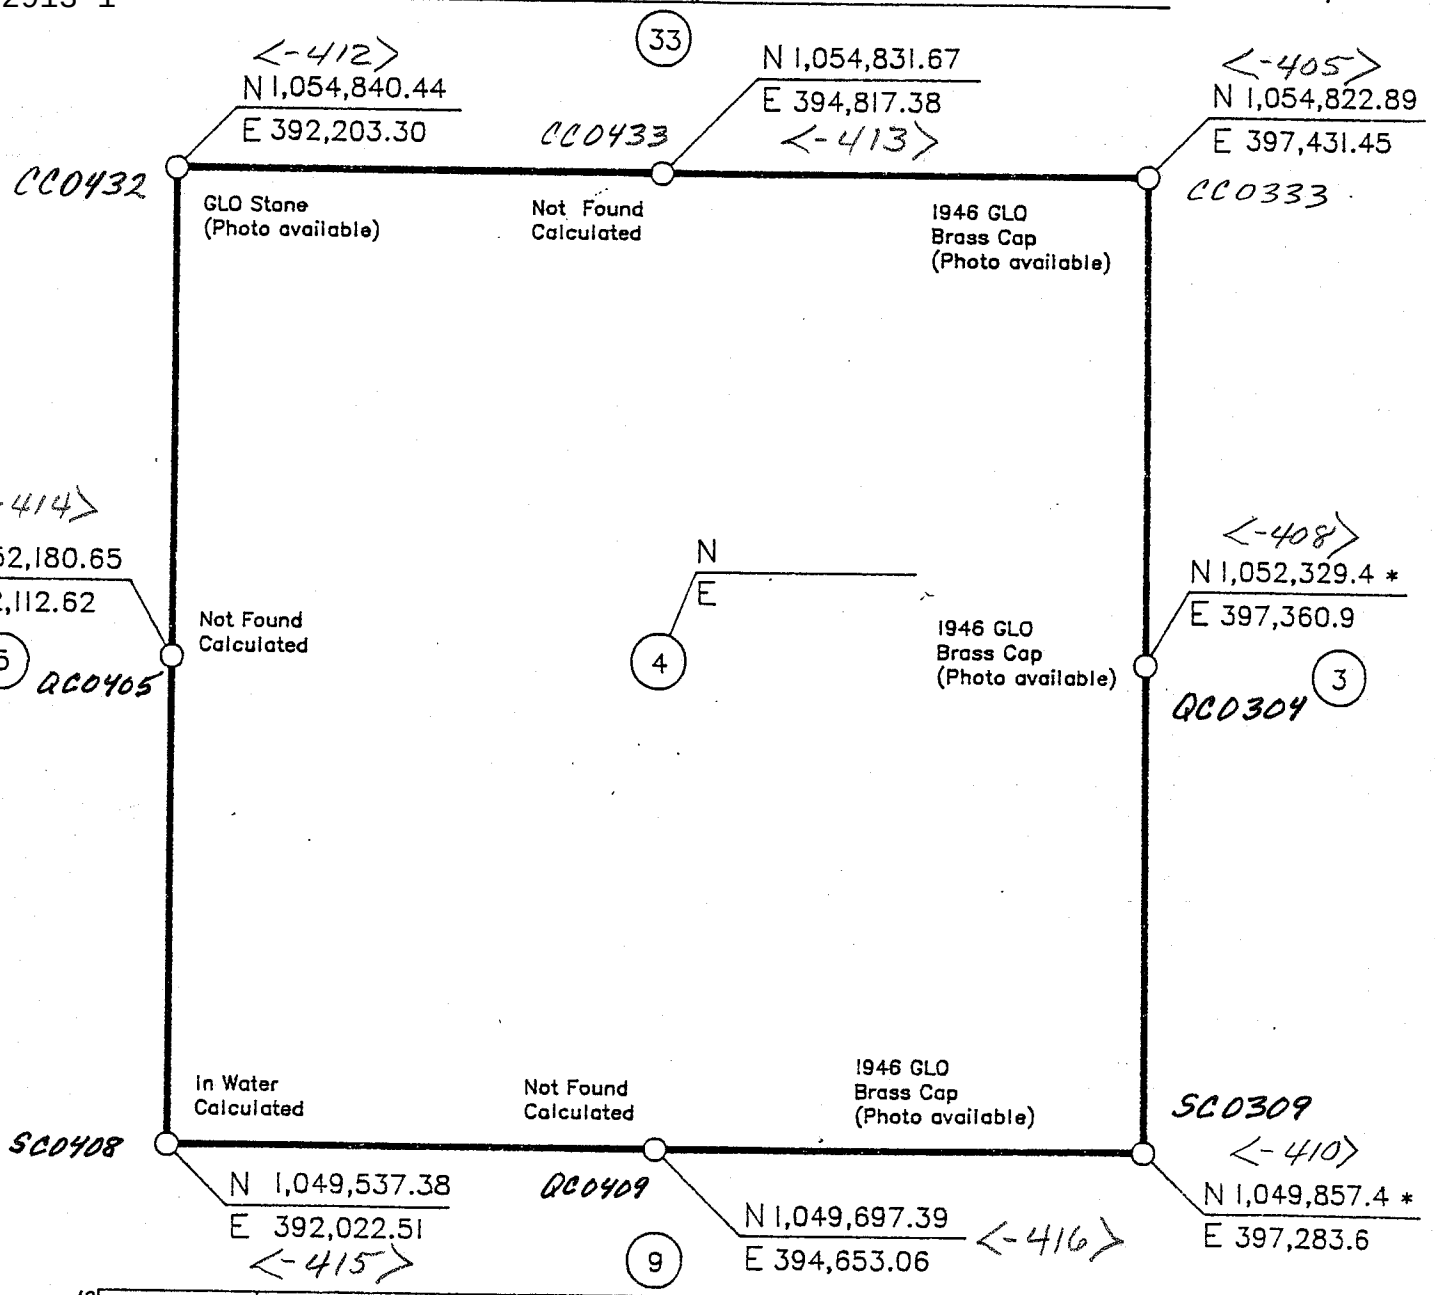

REVISIONS	

ALL BEARINGS AND DISTANCES ARE GRID