U.S. BUREAU OF RECLAMATION
ARIZONA PROJECTS OFFICE

BY Rieck	DATE 11-21-88	FEATURE New Waddell Borrow site
25 SECTION	6N TOWNSHIP	1E RANGE G.S.R.M.

ARIZONA STATE PLANE COORDINATES CENTRAL ZONE
GRID FACTOR 0.999829 MEAN ELEVATION 1650
CONVERGENCE ANGLE AT: W1/4 -°0-'10-09" E1/4 -°0-'09-34"
FIELD BOOKS 330-344-01.01D.00.04-7
330-344-01.01D.03.01-30,32

DIN# 62931-1

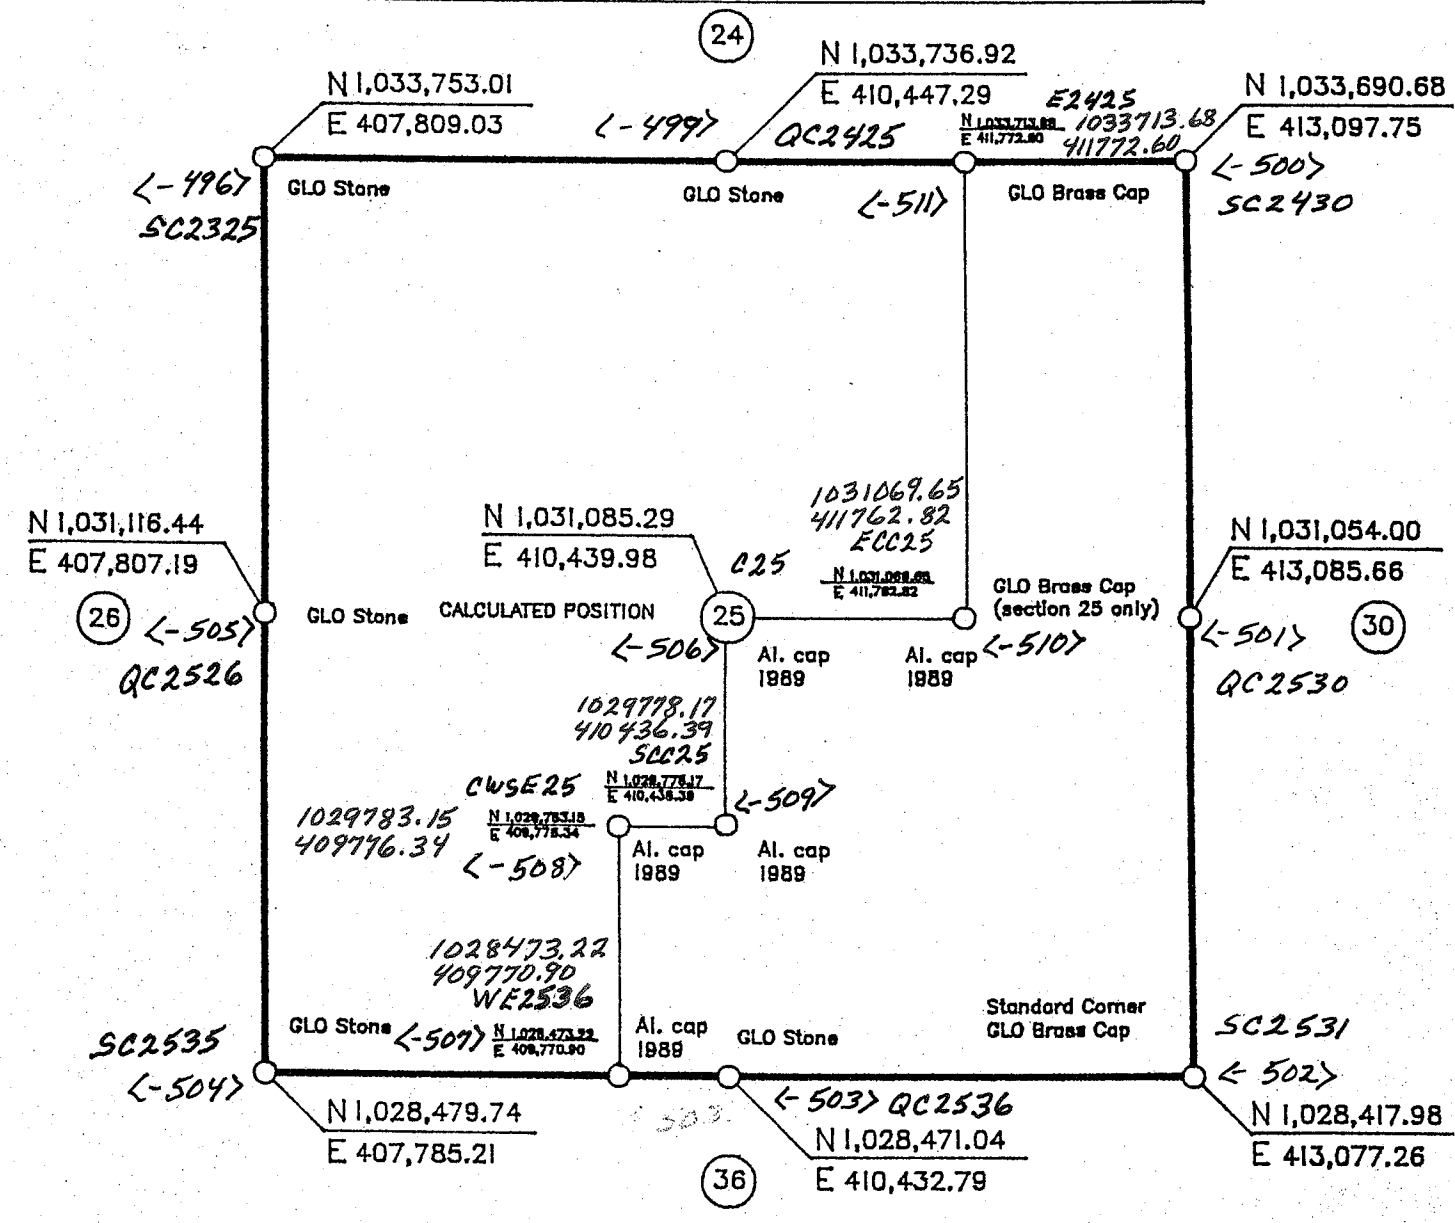

REVISIONS		
	9-5-89	Tied SW,N,S,W corners of section 25
	9-5-89	Revised coordinates for N 1/4 of section 25

ALL BEARINGS AND DISTANCES ARE GRID