DIN# 62942-1

U.S. BUREAU OF RECLAMATION
ARIZONA PROJECTS OFFICE

BY Montgomery	DATE 3-12-88	FEATURE New Waddell Haul Road
19 SECTION	6N TOWNSHIP	2E RANGE G.S.R.M.

ARIZONA STATE PLANE COORDINATES CENTRAL ZONE
GRID FACTOR 0.999825 MEAN ELEVATION 1740
CONVERGENCE ANGLE AT: W1/4 -0°-9'-34" E1/4 -0°-9'-01"
FIELD BOOKS 330-344.01.01D.00.04-7 330-344-01.01D.03.01-30
330-344.01.01D.01.08-20

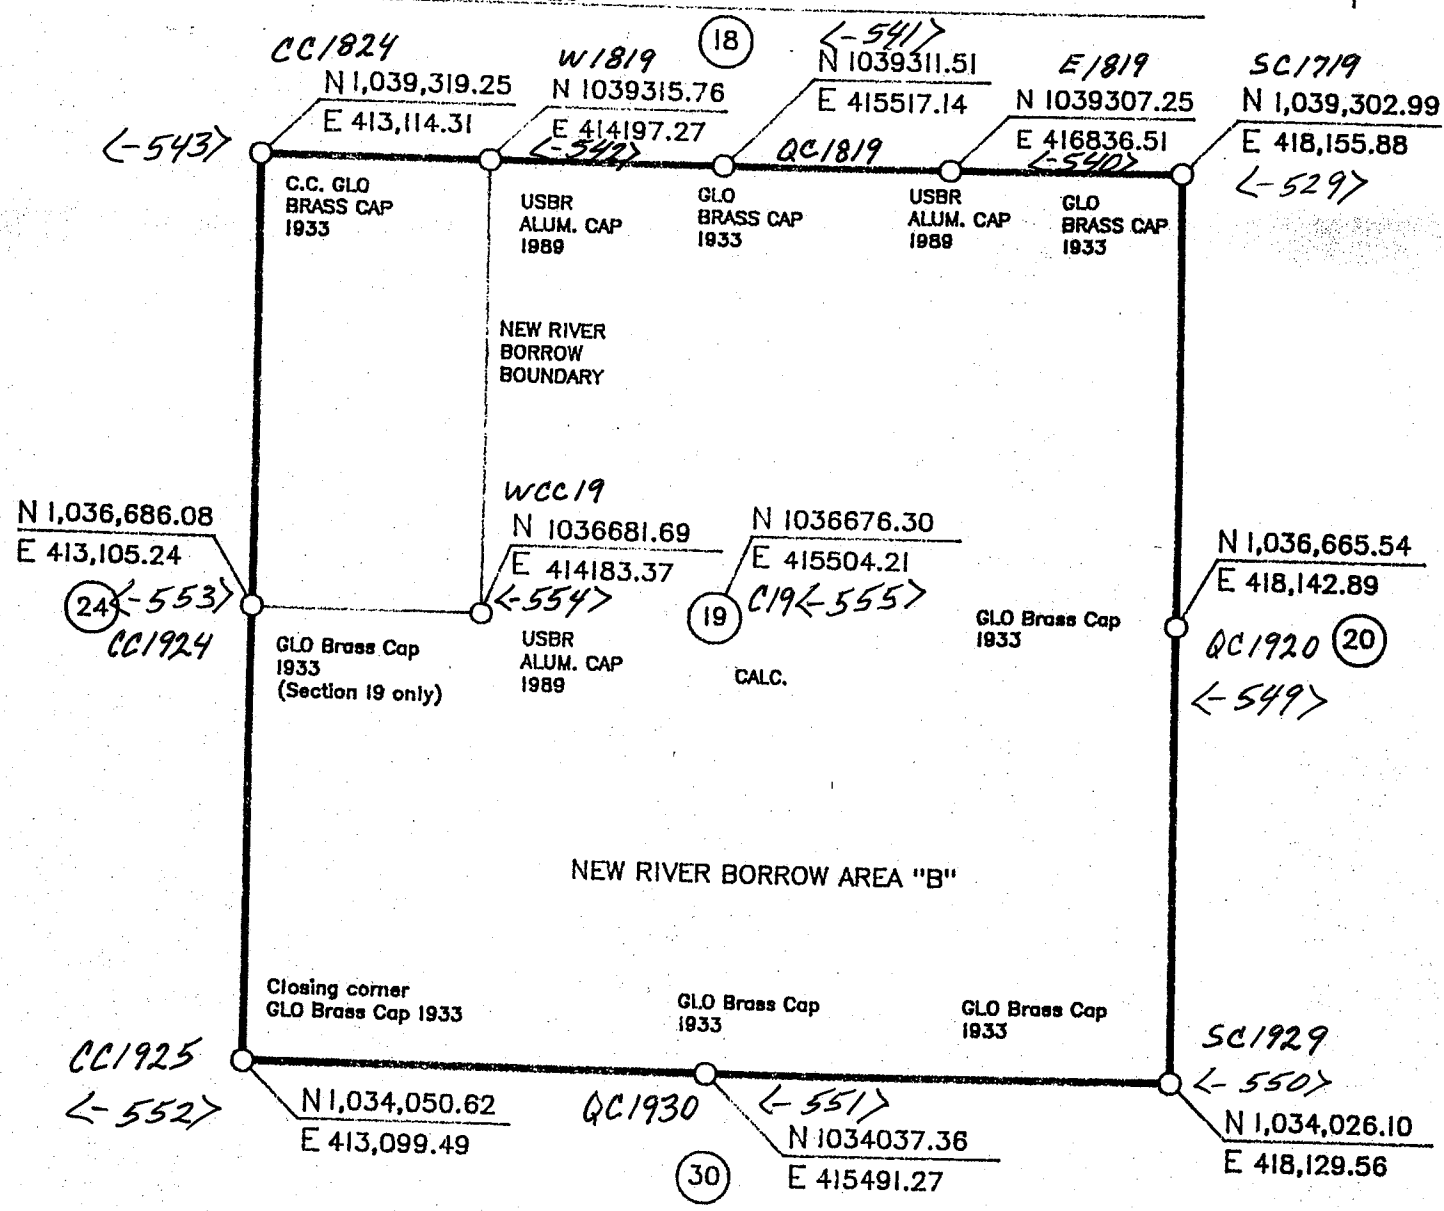

REVISIONS	
5-7-87	Added the SW section corner
3-11-88	Revised the coordinates for the east 1/4 of section 19

ALL BEARINGS AND DISTANCES ARE GRID