DIN# 62944-1

U.S. BUREAU OF RECLAMATION
ARIZONA PROJECTS OFFICE

BY Rieck	DATE 11-21-88	FEATURE New Waddell Haul Road
31 SECTION	6N TOWNSHIP	2E RANGE G.S.R.M.

ARIZONA STATE PLANE COORDINATES CENTRAL ZONE
GRID FACTOR 0.999830 MEAN ELEVATION 1630
CONVERGENCE ANGLE AT: W1/4 -00°09'34" E1/4 -00°09'00"
FIELD BOOKS 330-344-01.01(D).03.01-30

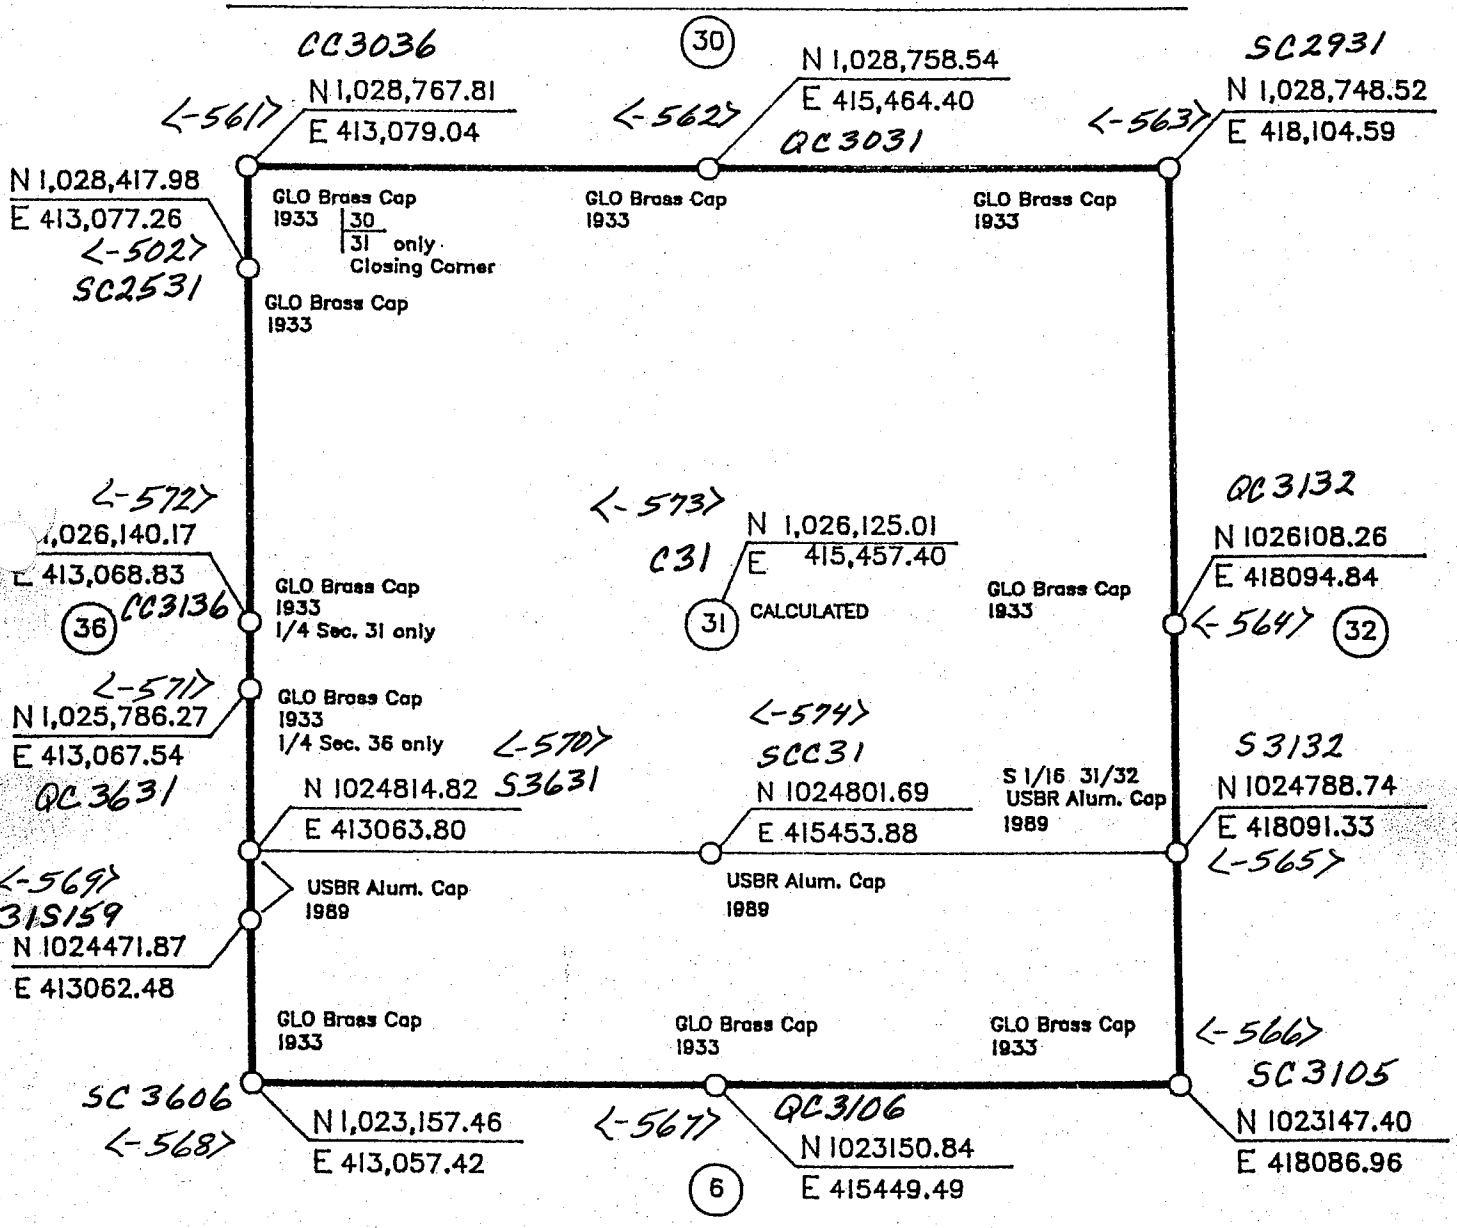

REVISIONS		
8-16-89	ADDED S1/16 31/32, C-S1/16 31, 1/4 31/32, S1/4 31 AND 31/32	CAS

ALL BEARINGS AND DISTANCES ARE GRID