DIN# 62949-1

U.S. BUREAU OF RECLAMATION
ARIZONA PROJECTS OFFICE

BY McDonald	DATE 3-21-85	FEATURE Waddell Canal
9 SECTION	5N TOWNSHIP	1E RANGE G.S.R.M.

ARIZONA STATE PLANE COORDINATES CENTRAL ZONE
GRID FACTOR 0.9998421 MEAN ELEVATION 1475
CONVERGENCE ANGLE AT: W1/4 – 0° 11' 52" E1/4 – 0° 11' 17"
FIELD BOOKS 330-344-05.14.01.08-1 and 9
* Aerial Ties 330-344-05.40.01.08-1

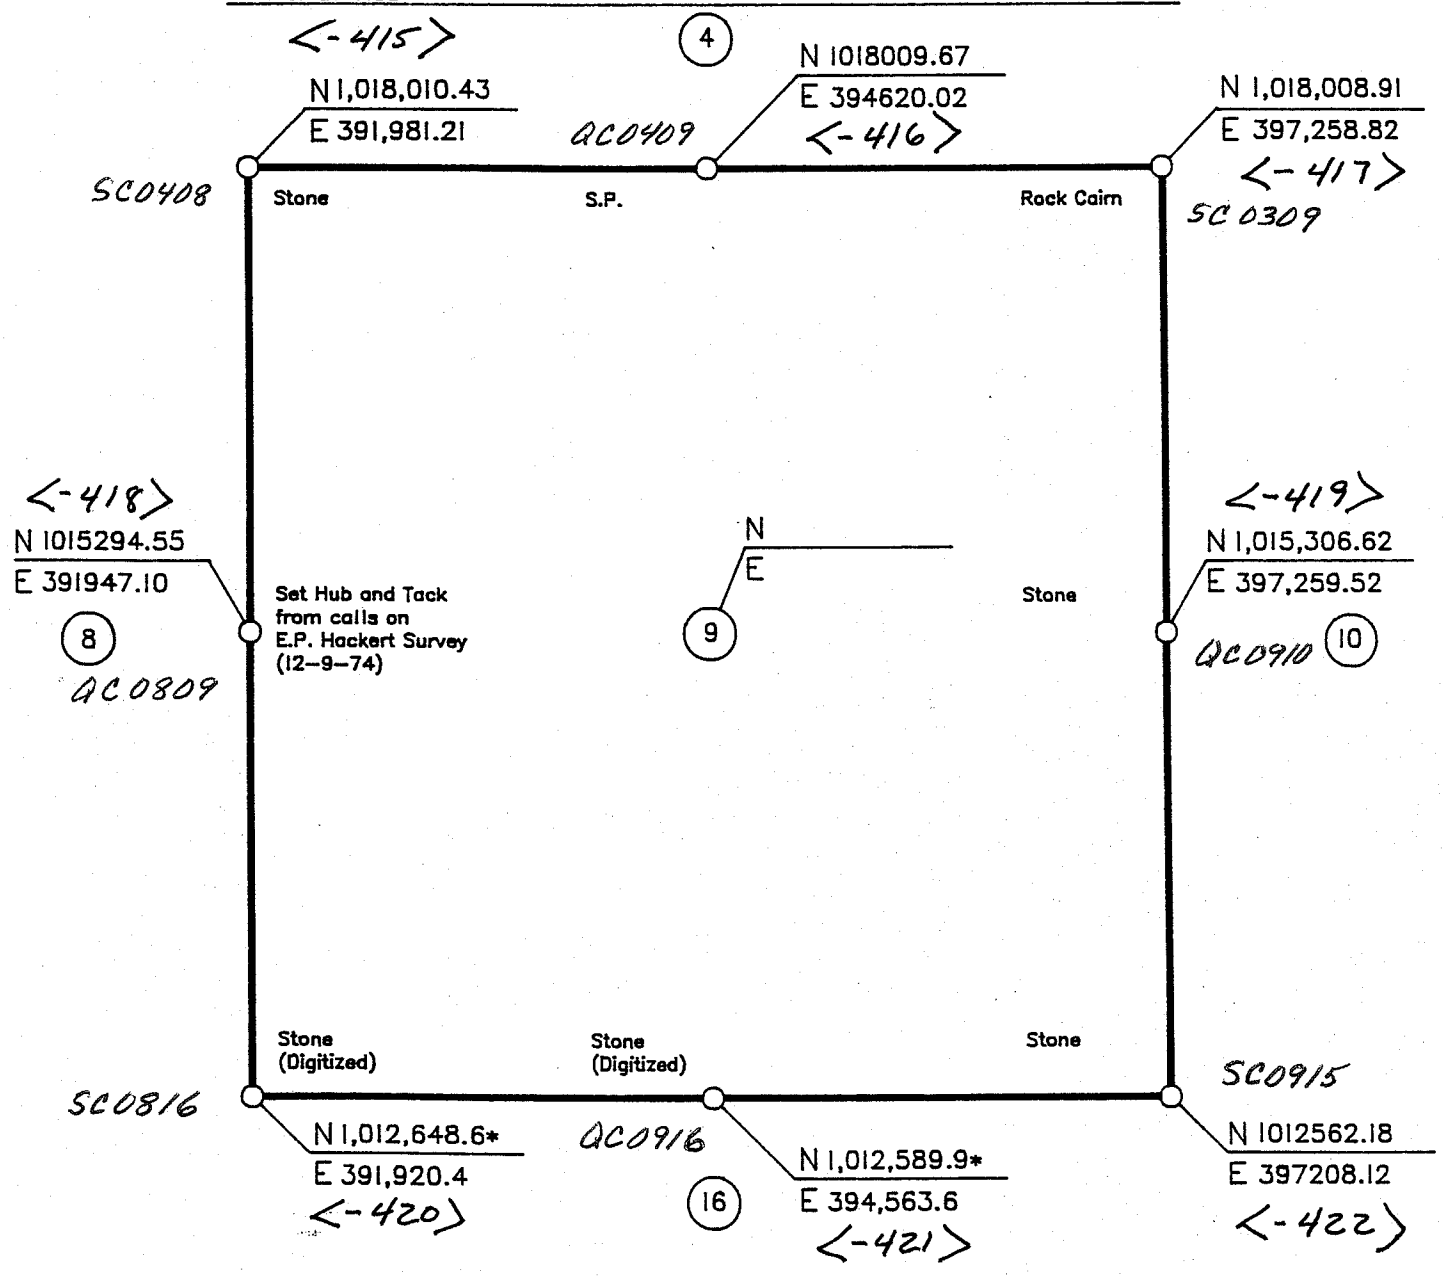

REVISIONS		
	4-12-91	Changed the coordinates of the corner 9|10 16|15
	4-12-91	Added the 1/4 8|9

ALL BEARINGS AND DISTANCES ARE GRID