DIN# 62950-1

U.S. BUREAU OF RECLAMATION
ARIZONA PROJECTS OFFICE

BY STOLSIG	DATE 4-12-91	FEATURE WADDELL CANAL
10 SECTION	5N TOWNSHIP	1E RANGE G.S.R.M.

ARIZONA STATE PLANE COORDINATES CENTRAL ZONE
GRID FACTOR 0.999839 MEAN ELEVATION 1515
CONVERGENCE ANGLE AT: W1/4 -0°11' 17" E1/4 -0°10' 42"
FIELD BOOKS 330-344-05.04.01.08-1
330-344-05.14.01.08-9

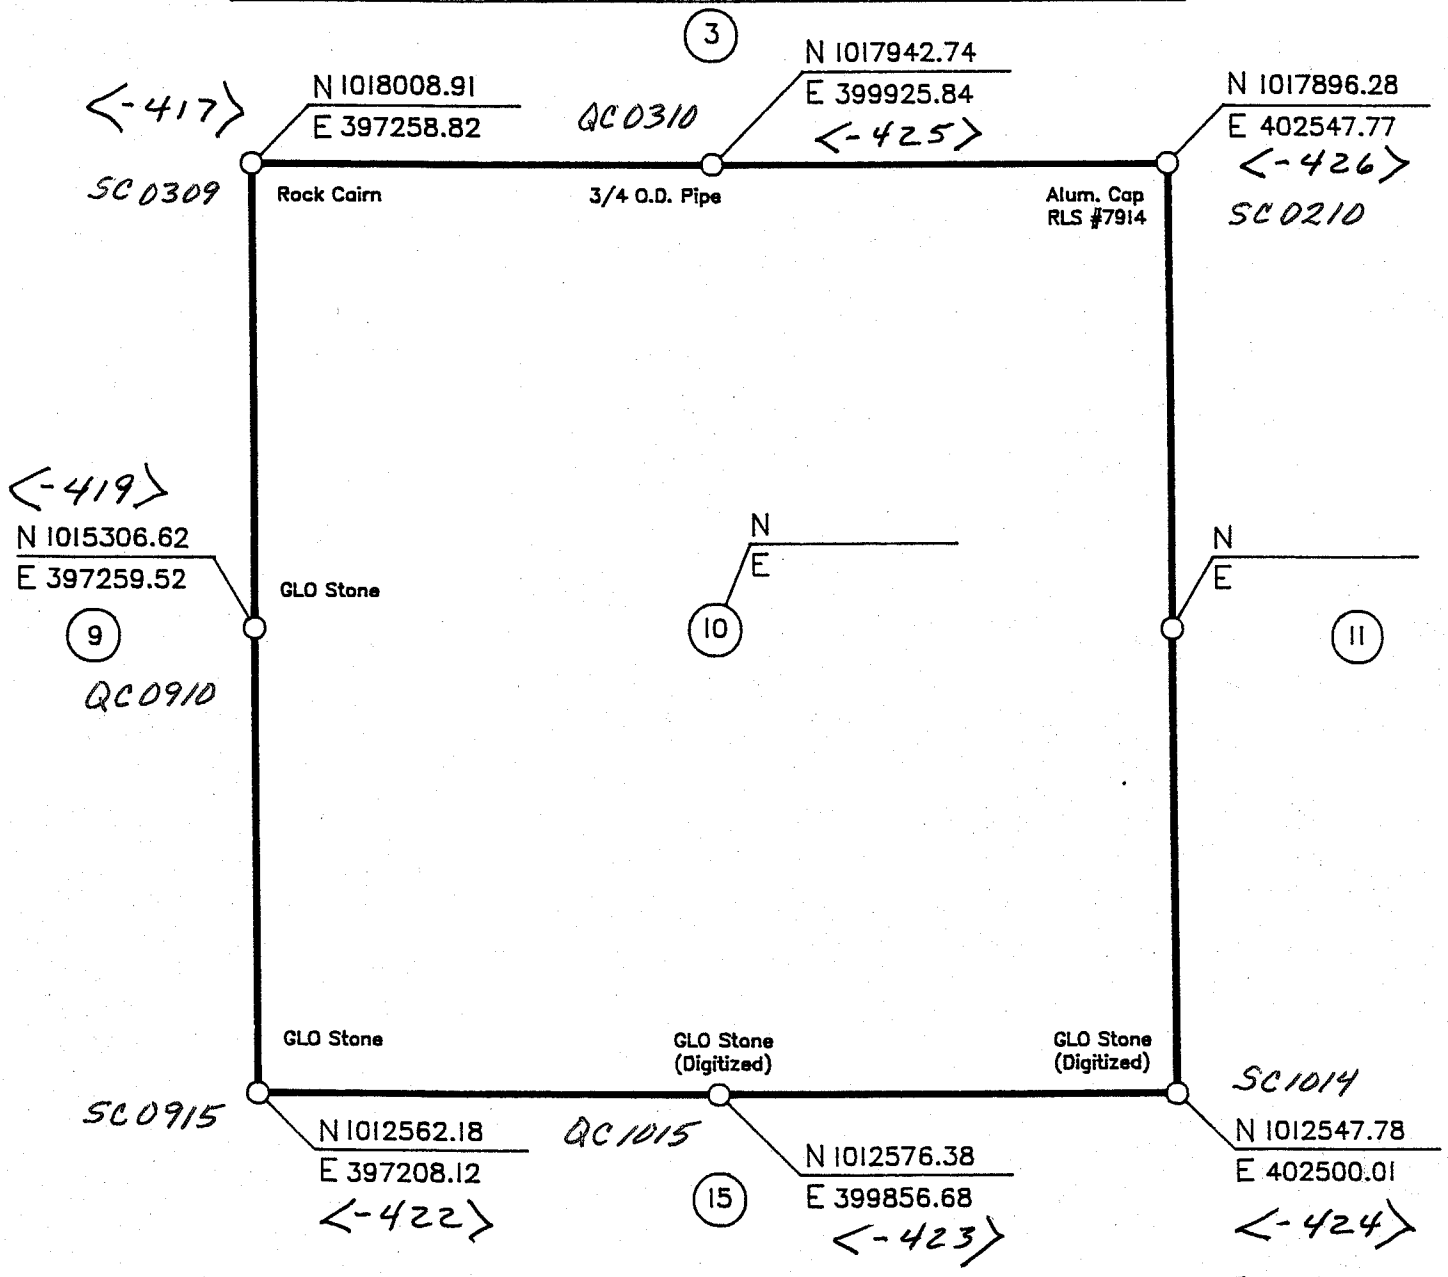

REVISIONS		
	4-12-91	Changed the coordinates of corner 9/16 10/15

ALL BEARINGS AND DISTANCES ARE GRID